
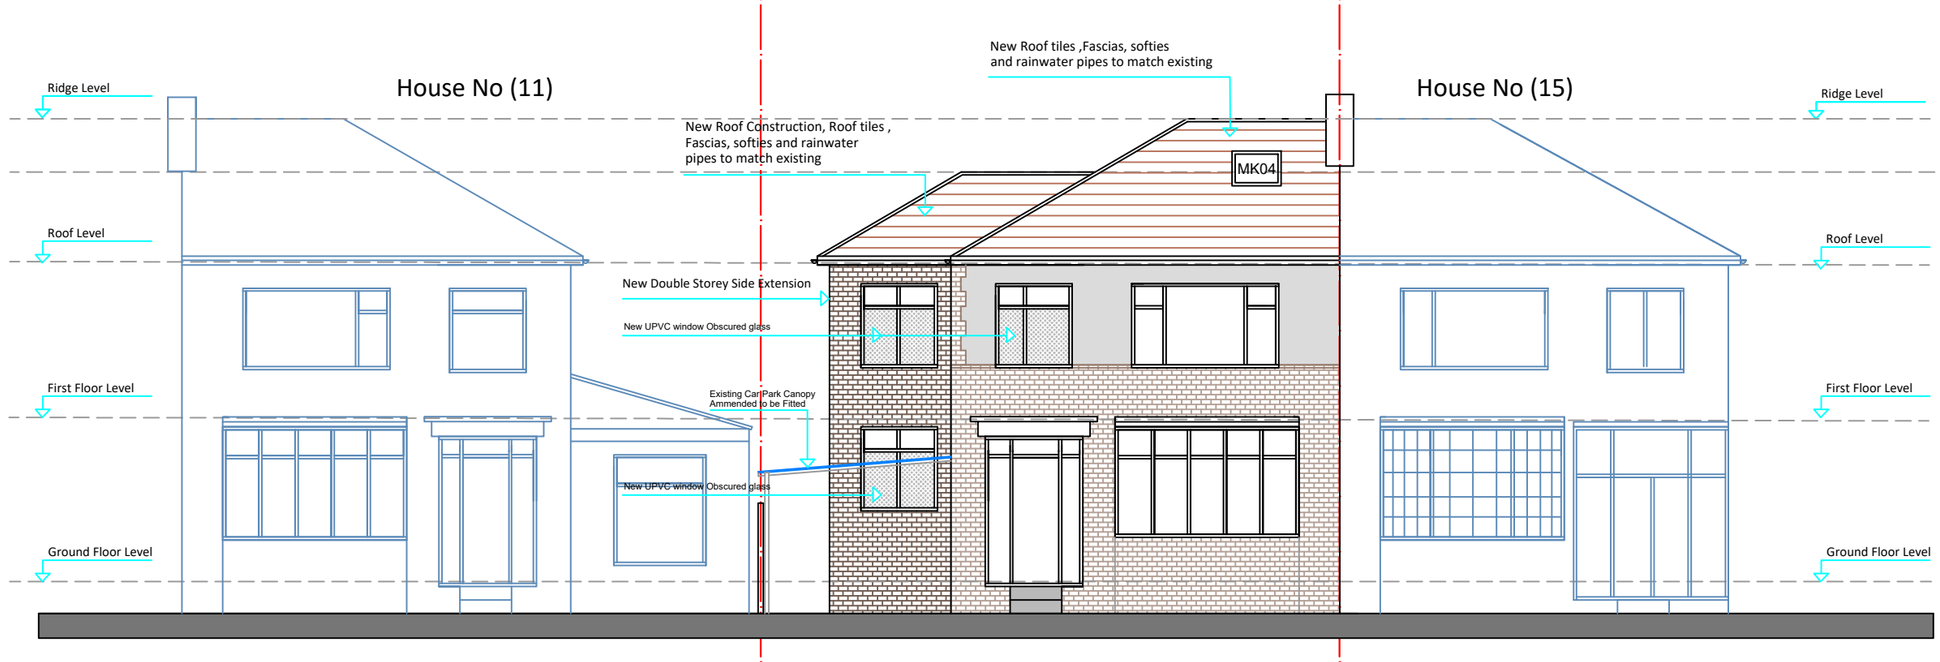


West Elevation (Front)

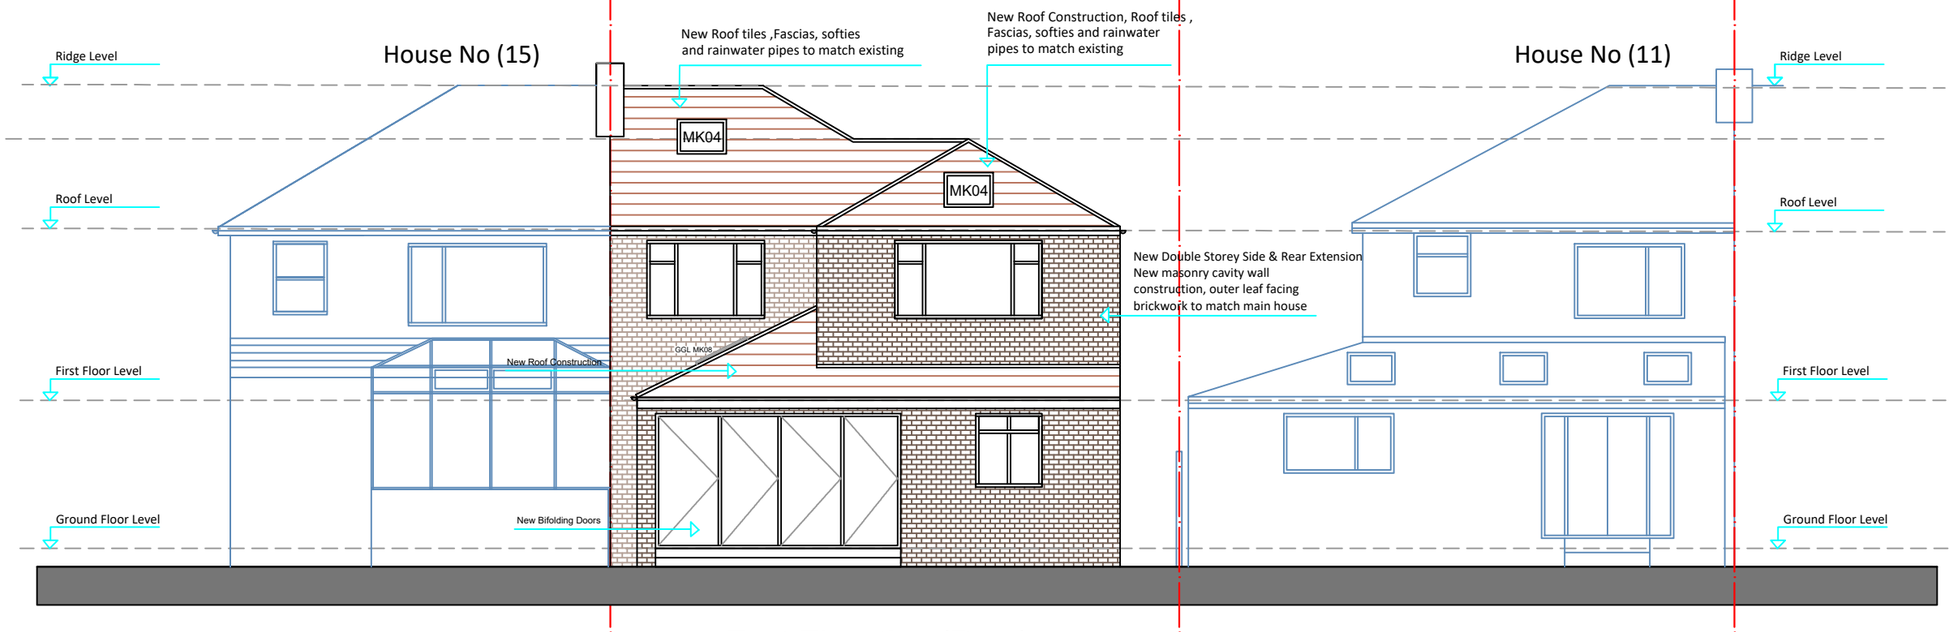

East Elevation (Rear)

Client: **Mr. Alan**	Project Reference: **BADR-AR/508**	Drawing Title: **Proposed Elevations**	Scale: **1:100@A3** Sheet No: **AR-05** Design Date: **01/04/2025**	Revision: **(D)** Revision Date:**February 2026**
Project Address: **13 Lynton Dr, Manchester , M19 2LQ**	Project Title: **Erection of a Double-Storey Rear & side Extension**			