

Fig.1 - View from rear garden towards rear elevation.



Fig.2 - View of single storey ancillary residential accommodation within rear garden.




Fig.3 - View of existing raised decking, steps and boundary treatment adjacent to No.37.



Fig.4 - View through to rear garden with existing raised deck to left and outbuilding to the right.



Fig.5 - Front elevation from Milwain Road.

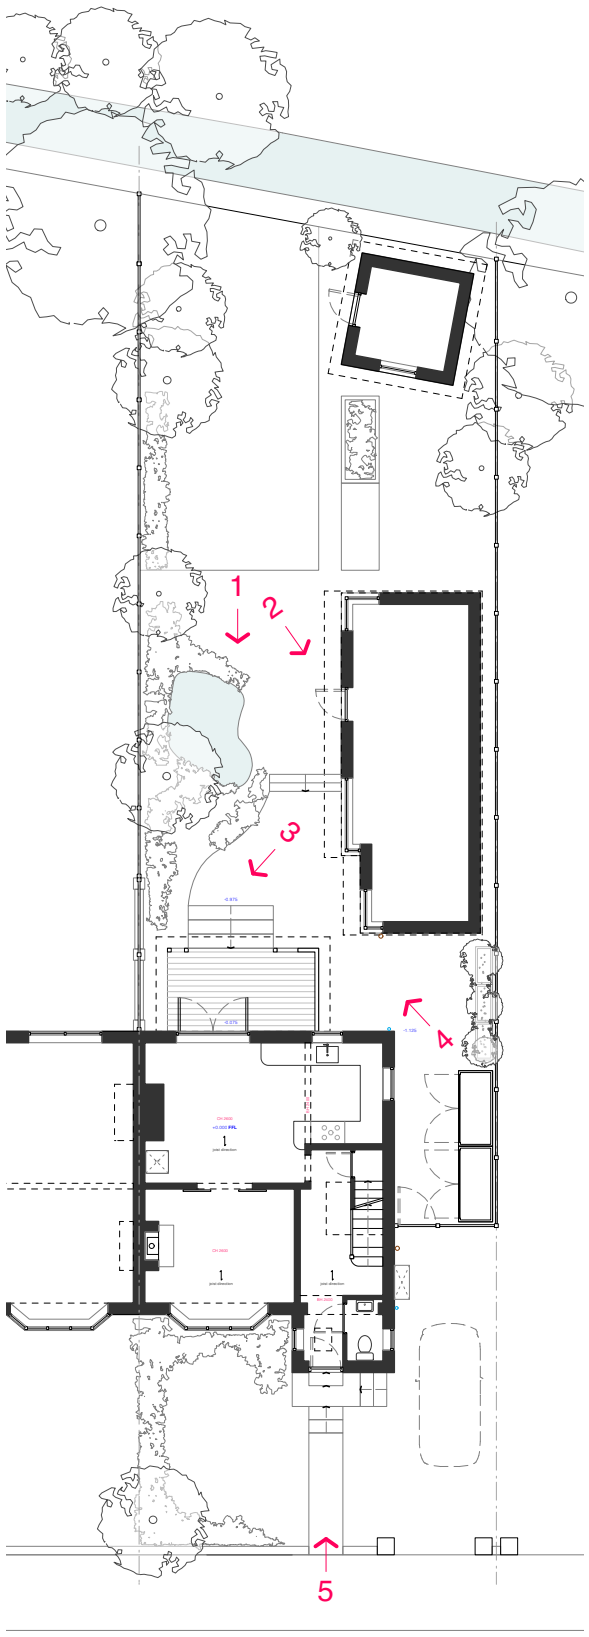

Existing Site Plan with Key

1:200

REV.	DATE	DESCRIPTION
-	27.03.2026	Planning issue.

DWG NO. **007**

REVISION **-**

STATUS PLANNING

DATE January 2026

DRAWING Existing Photographs

SCALE NTS @ A3

PROJECT 39 Milwain Road, Manchester, M19 2PX

JOB NO. 044

Mistry Swire architects
www.mistryswire.com