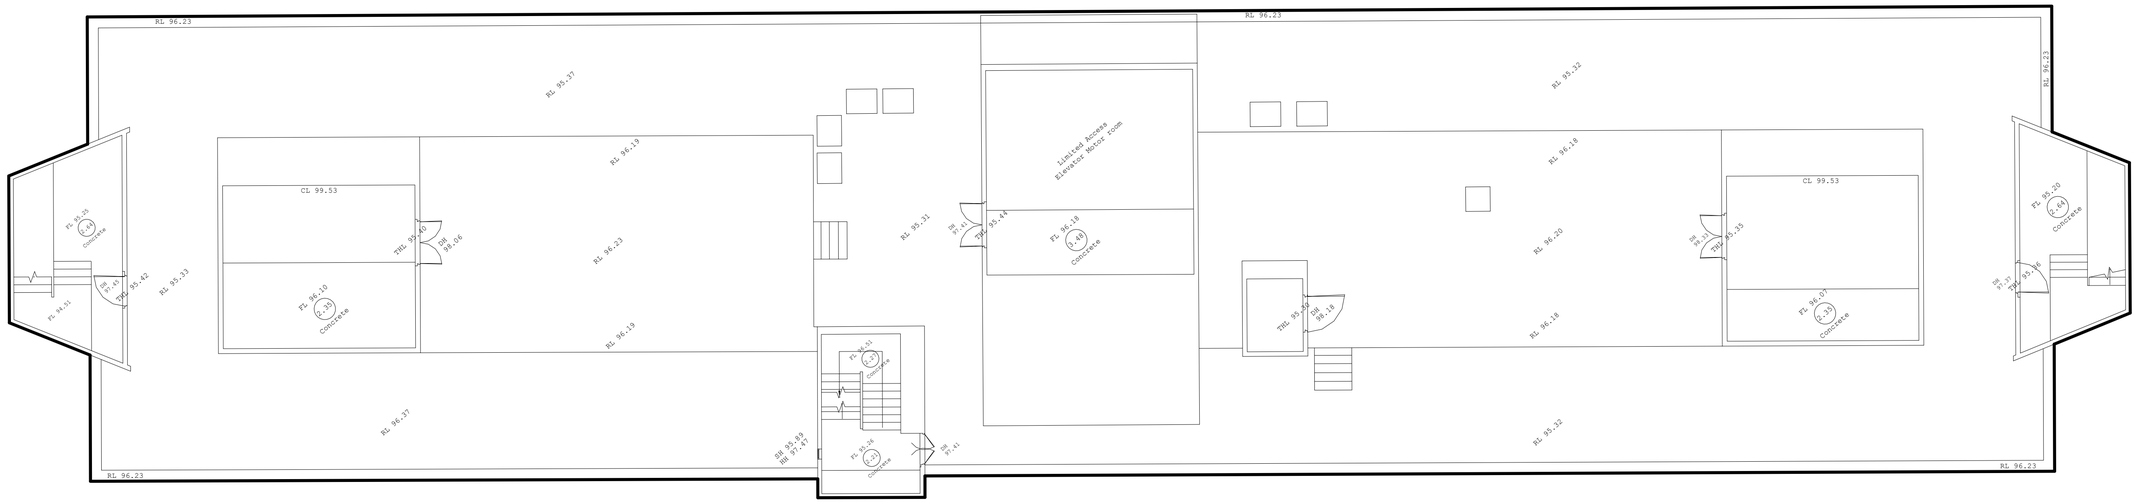


Roof Level - Existing Plan

Key:

Proposed 21no. VRF Air Conditioning Units

1:100

0 1 2 3 4 5 6 (m)

North:

Project: Lyf Hotel Refurbishment			Title: Planning_Existing Roof Plan		Jon Matthews Architects Union, 2-10 Albert Square, Manchester, M2 6LW 0161 974 3690
Status: Planning	Scale: 1:100 @ A1	Date: 02.04.26	Drawing No: 220-JMA-B1-RF-DR-A-023002	Rev: P01	Copyright of this drawing is vested in Jon Matthews Architects and it must not be copied or reproduced without written consent. Figured dimensions only are to be taken from this drawing. Do not scale from this drawing. For full company disclosure please visit www.jonmatthewsarchitects.com.