
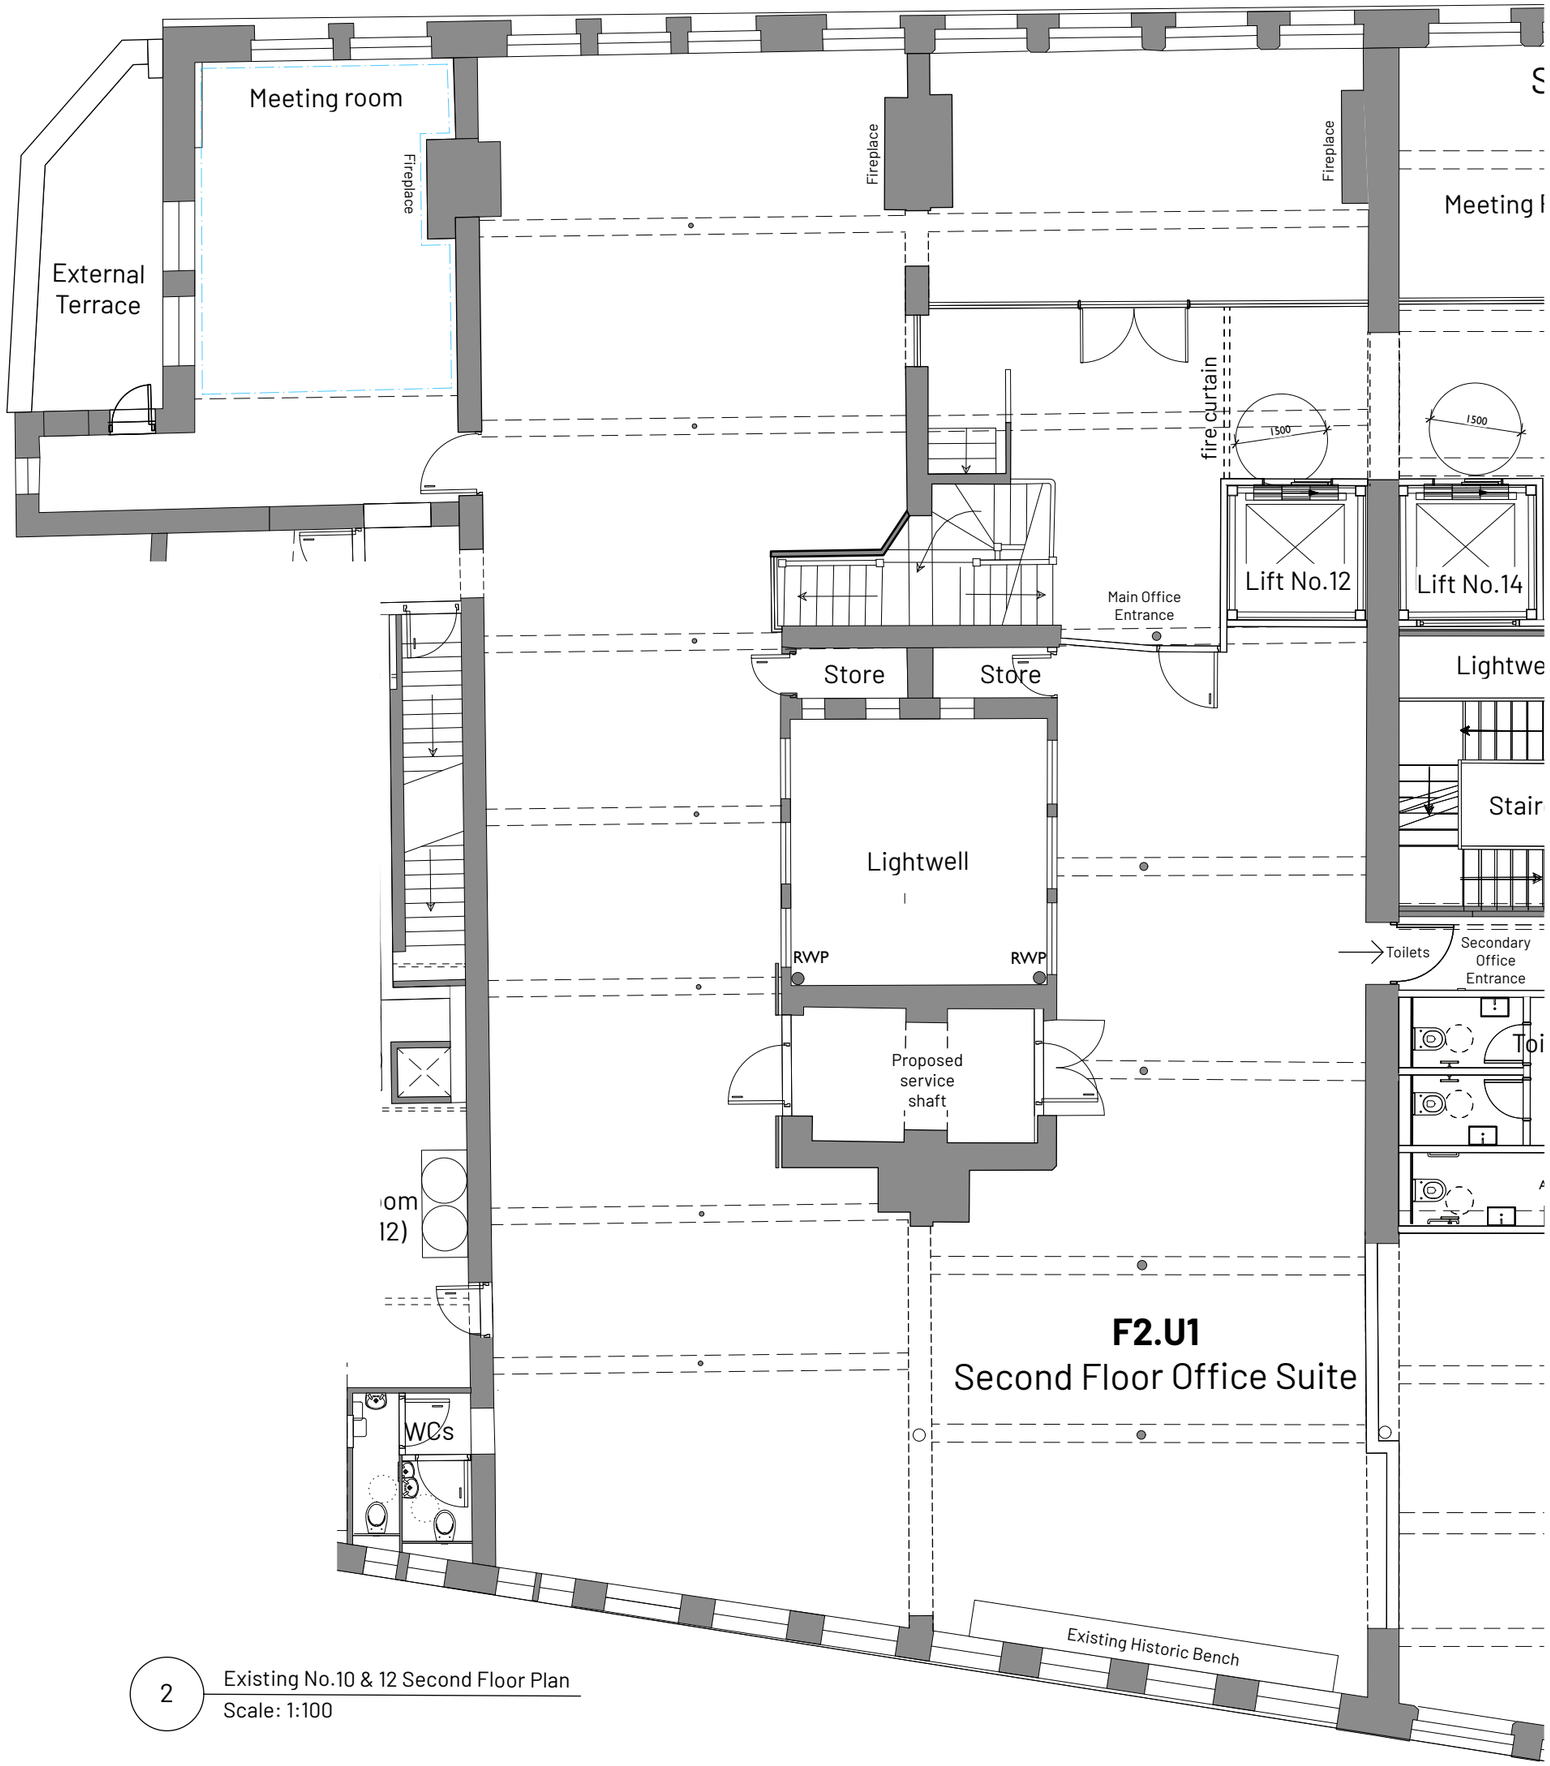


2 Existing No.10 & 12 Second Floor Plan
Scale: 1:500

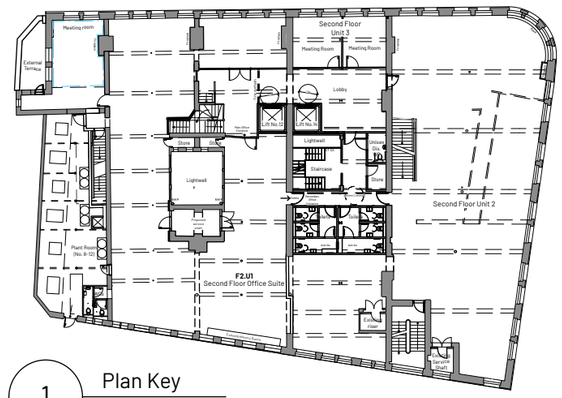

1 Plan Key
Scale: 1:500

COPYRIGHT OF ATELIER MB LTD
DO NOT SCALE FROM THIS DRAWING
DIMENSIONS TO BE CHECKED ON SITE

Key
Existing

0 1 2 3 4 5m
1:100 @A3

REV	NOTE	DRN	CHK
A 19/03/2026	Plan enlarged.	RD	AB

Newton Street Floor 2 Unit 1
8-16 Newton Street

Existing No.10 & 12 Second Floor Plan

PROJECT REF.	
DRWG NO.	E(100)
REVISION	A
SCALE	1:100 @ A3
DATE 1st	Dec 25
DRAWN	MM

SK sketch E existing P proposed T tender C construction FI final issue

+44 161 236 0051
ARCHITECT@ATELIERMB.CO.UK
ATELIER.MB