

© DO NOT SCALE DRAWING

Lee Evans Partnership LLP own the copyright of this and any associated documents. Such documents may not be used or reproduced for any purpose other than that for which they were created.

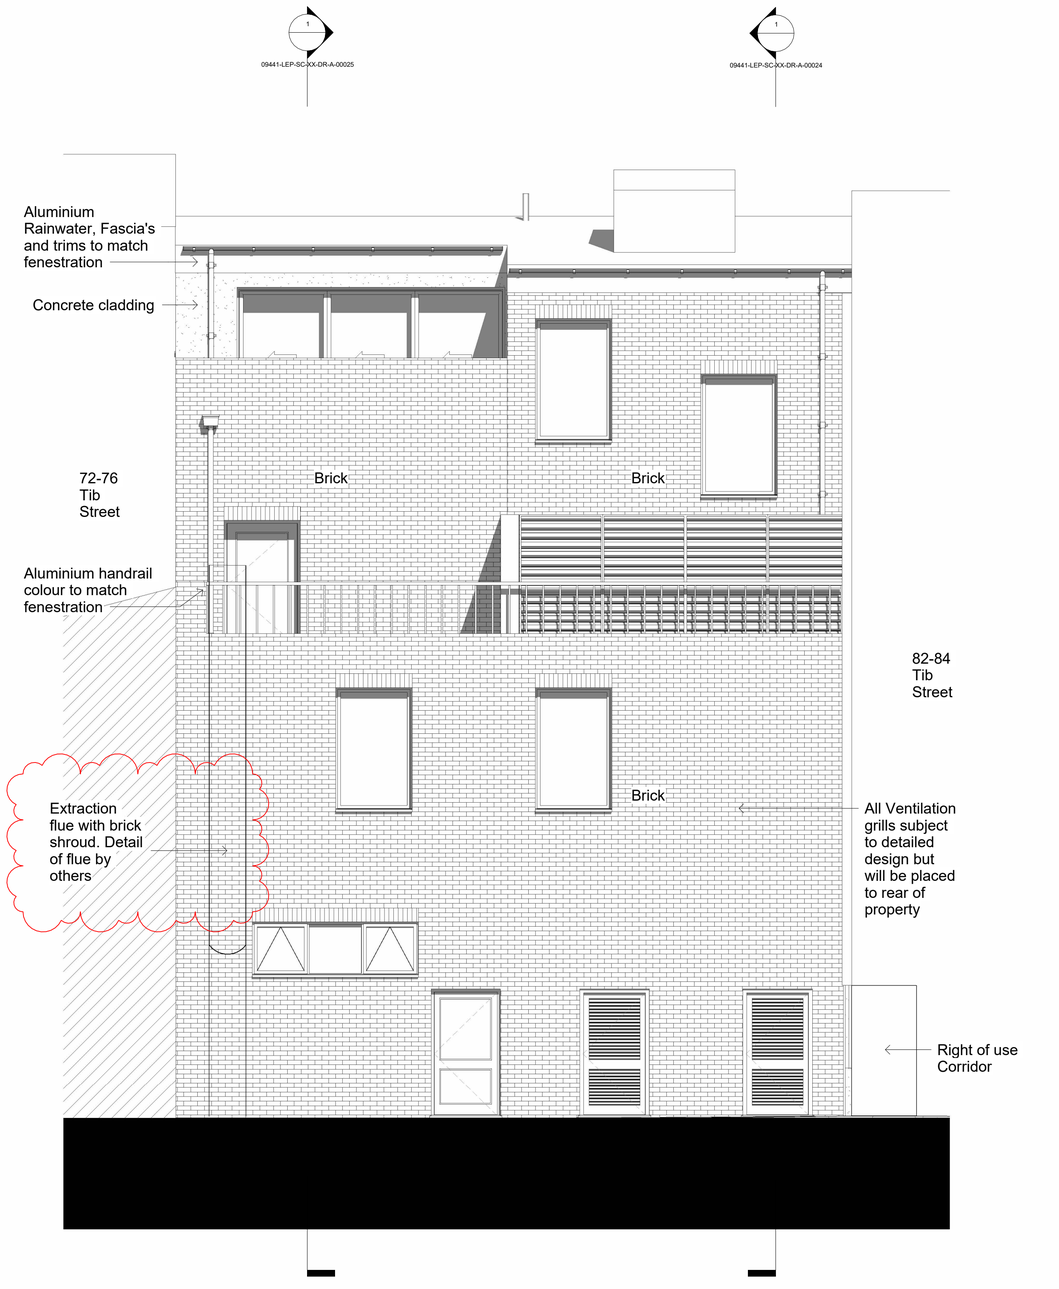

Proposed East Elevation 01

Scale: 1 : 50

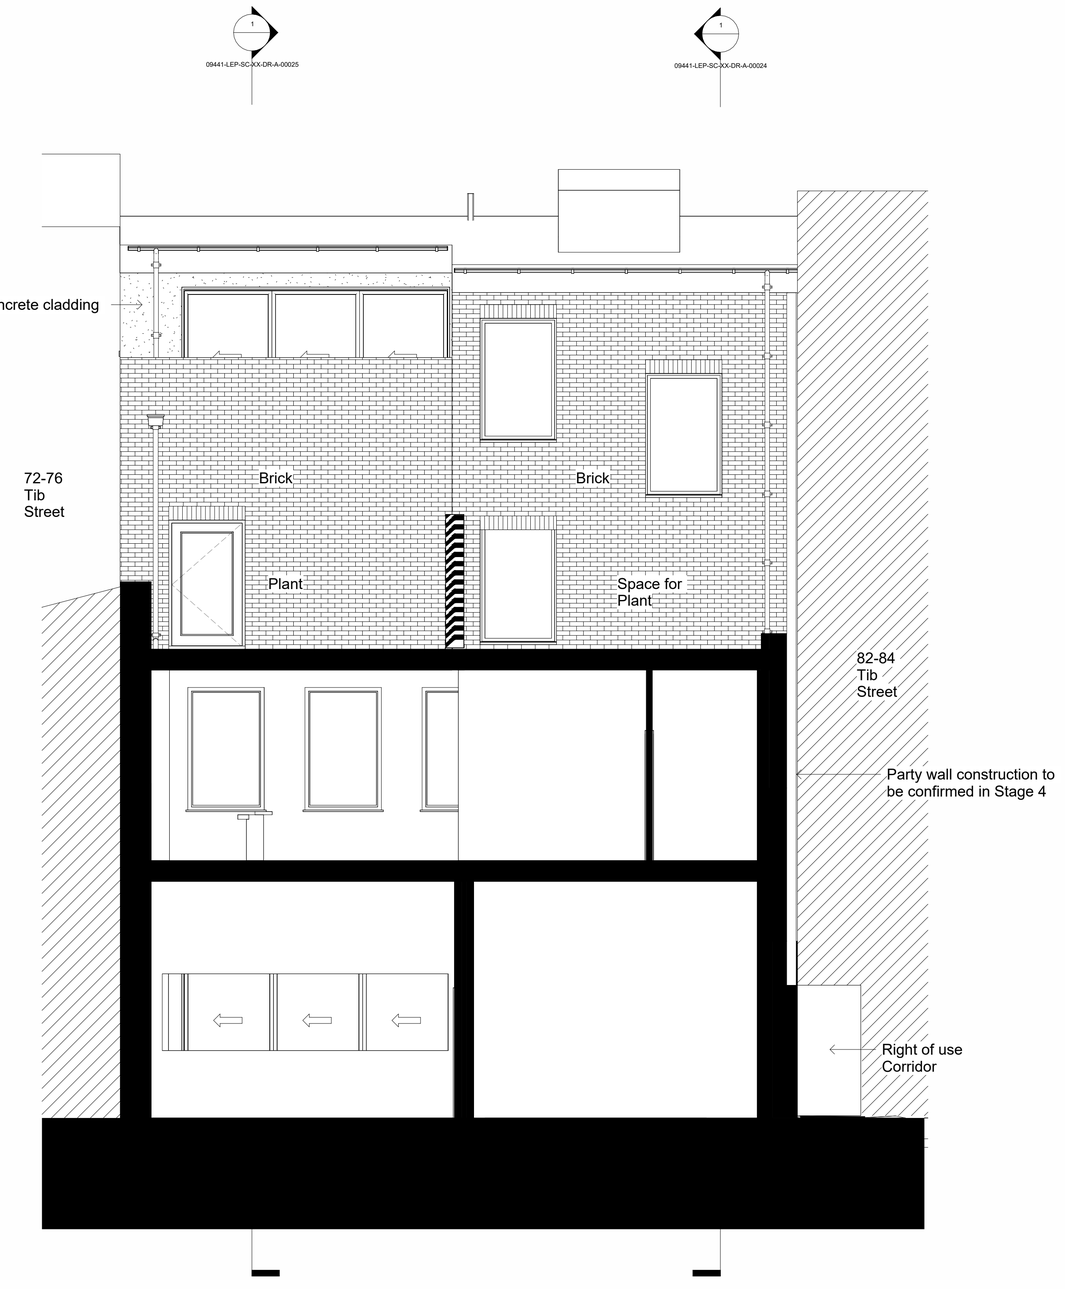


Proposed East Elevation 02

Scale: 1 : 50

Revision	Description	DRN	CHK	Date
P04	Planning Amendment	SA	MHY	26.02.26
P03	Planning Amendment	SA	MHY	05.02.26
P02	Planning Package	EFA	MHY	04/11/25
P01	Planning Package	EFA	MHY	24/10/25

KEY PLAN

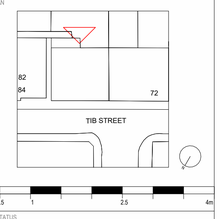

ISSUE STATUS
STAGE 3

L E P Architecture Interiors Planning

www.lee-evans.co.uk | office@lee-evans.co.uk | 01227 784444

CLIENT
LAU YAK Ltd

PROJECT NAME
78-80 Tib Street

PROJECT NO	ISSUE DATE	DRAWN BY	CHECKED BY	SCALE @ A1
9441	24/10/25	EFA	MHY	1 : 50

DRAWING TITLE
Proposed East Elevation 1 of 2

DRAWING NUMBER
09441-LEP-SC-XX-DR-A-00032

REVISION
P04

PROJECT | ACTIVITY | ZONE | LEVEL | TYPE OF DOC | ROLE | NUMBER

ALL REPRODUCTION, COPYRIGHT AND INTELECTUAL PROPERTY RIGHTS RESERVED © 2020