


01 201 **Existing Site Plan**
Scale 1:100 @ A1

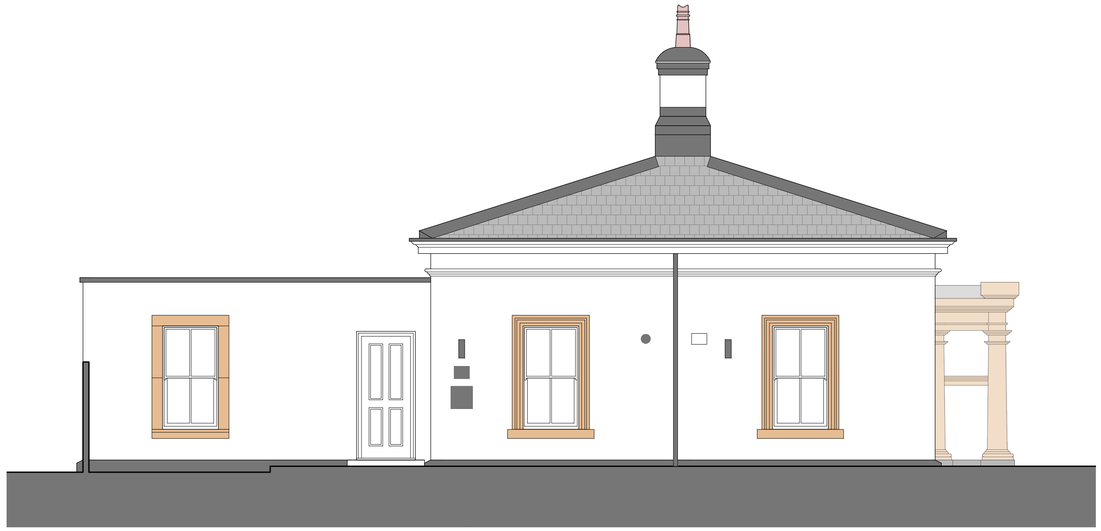

02 201 **Existing North Elevation**
Scale 1:50 @ A1



03 201 **Existing View of Front Elevation and Driveway**

General Notes
01: Dimensions must not be scaled from this drawing. If in doubt, please ask.
02: All dimensions are in millimetres unless noted otherwise.
03: All dimensions should be verified on site before proceeding with the work.
04: TADW Architects shall be notified in writing of any discrepancies.
05: © TADW Limited (UK) 2015

Legend

Issue	Description	Date	Drawn	Checked
P1	Issued for comments	20.03.26	KM	BB

Drawing Status
P - Planning | **T** - Tender | **C** - Construction | **R** - As Record

For Approval

tadw architects
Six St. Petersgate Stockport Cheshire SK1 1HD
Ph 0161 477 6158 Fx 0161 480 8342 mail@tadw.co.uk www.tadw.co.uk

Client	Gemini 7 Properties Ltd
Job	1 Bempton Drive, Manchester
Title	Existing Plans and Rear Elevation
Scale	1: 50 / 1:100 @ A1

Note - Prints from PDF files may not be to scale, check accuracy against scale
5 10m
1:100

Job Number	Drawing Number	Issue
261378	201	P1