Front Elevation
1 : 50

Side Elevation 01
1 : 50

Rear Elevation
1 : 50

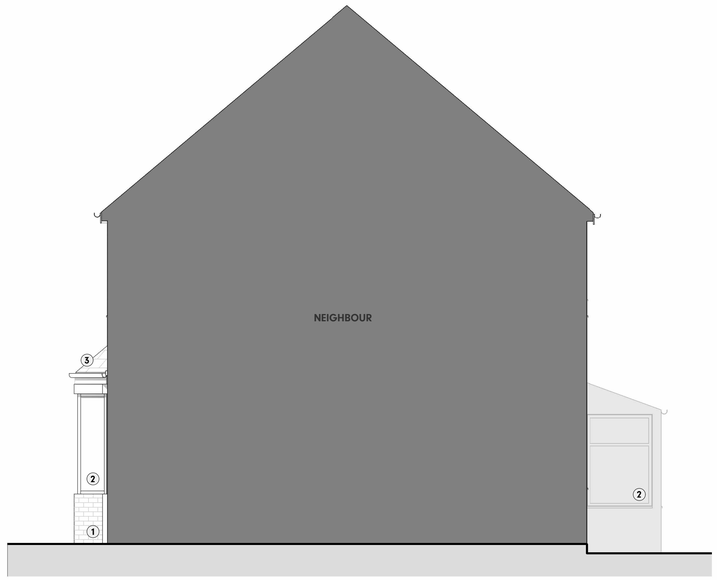

Side Elevation 02
1 : 50

0 1 2 3

SCALE 1 : 50

Status:

PLANNING

Ref	Hazard Identification		Date

NOTEBLOCK - ELEVATION MATERIAL LEGEND

REF	DESCRIPTION	PRODUCT REF / COLOUR
1	EXISTING BRICKWORK	DARK RED/ BROWN BRICKWORK
2	EXISTING WINDOWS	UPVC, WHITE
3	EXISTING ROOF	ROSEMARY CLAY TILES
4	EXISTING RAINWATER GOODS	UPVC, BLACK
5	EXISTING PEBBLEDASH RENDER	BROWNISH
6	EXISTING BRICKWORK	RED MULTI-BRICK BRICKWORK
7	EXISTING FRONT DOOR	UPVC, WHITE
8	EXISTING REAR DOOR	UPVC, WHITE

Ref	Revision	By	Date
P1	PLANNING	PS	16.03.2026

This drawing is © Architecture Unknown Limited and is not to be copied, reproduced or re-distributed either in whole or in part without the prior written permission of the originator.

The originator shall have no responsibility for any liability, loss, cost, damage or expense arising from or relating to any use of this document other than for its intended purpose on this project.

This drawing shall be read in conjunction with all other relevant drawings, specifications and associated documentation. Any discrepencies, errors or omissions are to be reported to the originator before proceeding with work.

All dimensions are to be checked on site by the contractor prior to proceeding with any work.

AU?
The Courtyard, Royal Mill 17 Redhill St Manchester, M4 5BA
architectureunknown.co.uk
info@architectureunknown.co.uk
0789 401 2780

Sheet: EXISTING ELEVATIONS

Client: SORAYA GILL

Project: 7 BRAYTON AVENUE, M20 5LP

Drawn by:	Date:	Size:
PS	MAR 2026	A1
Checked by: AU	Date: MAR 2026	
Scale: 1 : 50	Drawing no. 25.204.401	Rev: P1