
Copyright © of this drawing belongs solely to Group/d Architects Ltd. This drawing must only be used for the purpose for which it is supplied and its contents must not be copied for any purpose without written consent. All dimensions are to be checked on-site prior to commencing works. Any discrepancy found between information given on this drawing and that given elsewhere or recorded on site shall be notified immediately to the project architect in writing.

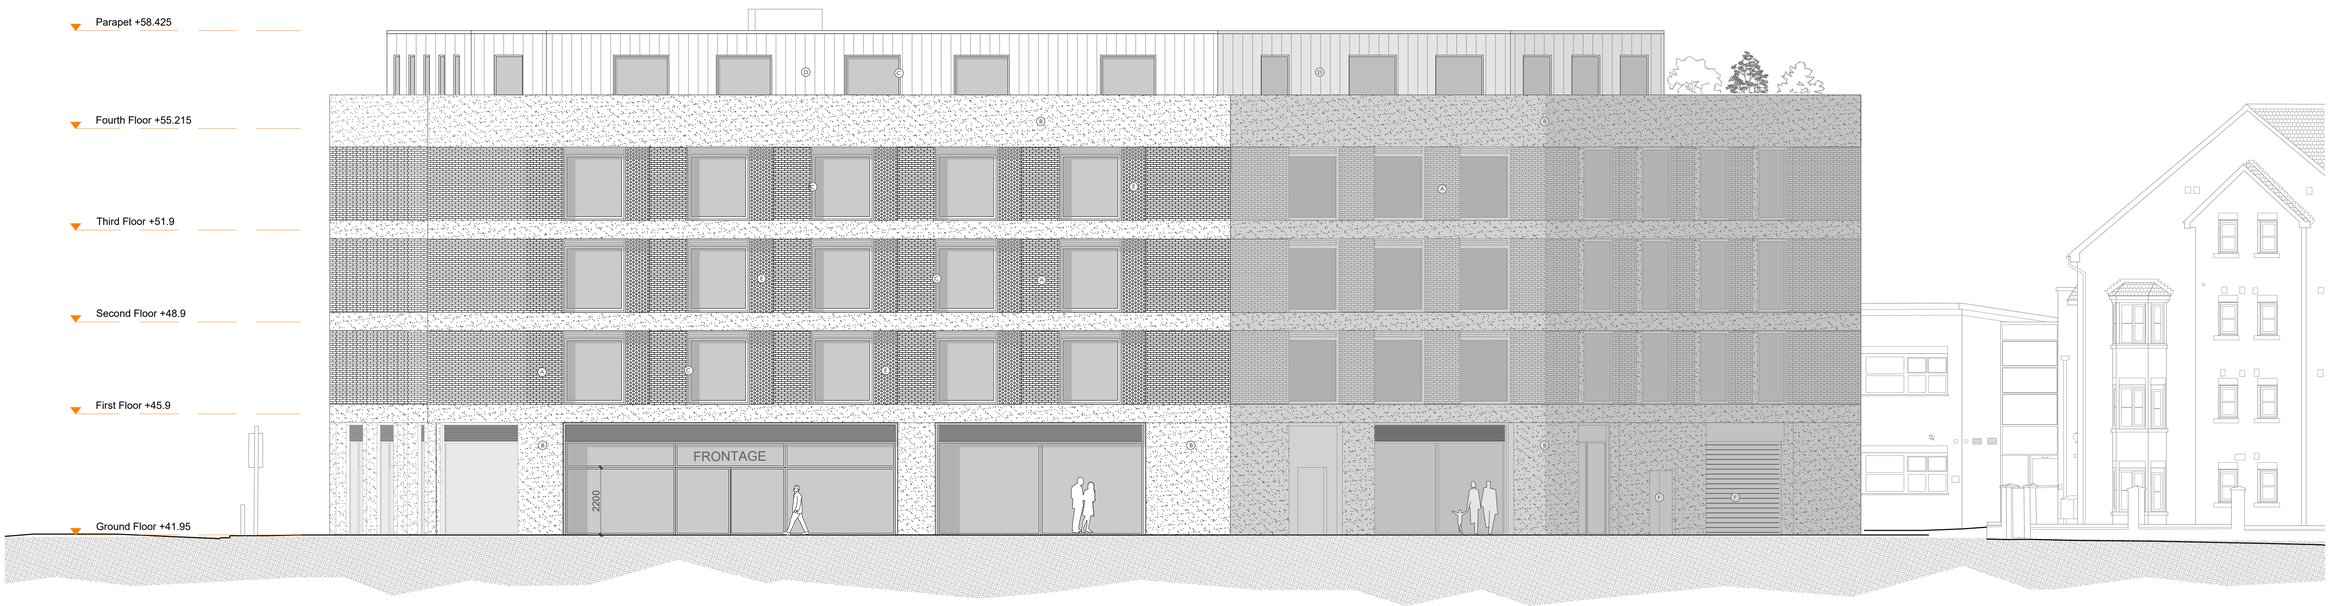


ELEVATION A
West Elevation (Kingsway)



ELEVATION B
East Elevation (Burnage Lane)



ELEVATION C
North Elevation (Lane End Road)

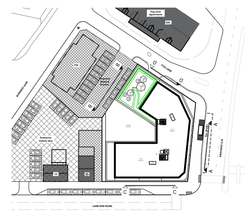

N

MATERIAL KEY


- (A) Facing brick
- (B) Sandstone
- (C) Window / door frames - dark bronze
- (D) Metal cladding
- (E) Perforated metal
- (F) Shutters / Service Doors to match window frames

TO BE READ IN CONJUNCTION WITH PROPOSED MATERIALS SPECIFICATION:

GDD25028-GDA-MB-ZZ-DR-A-1832

0 1 2 3 4m

SCALE BAR 1:100

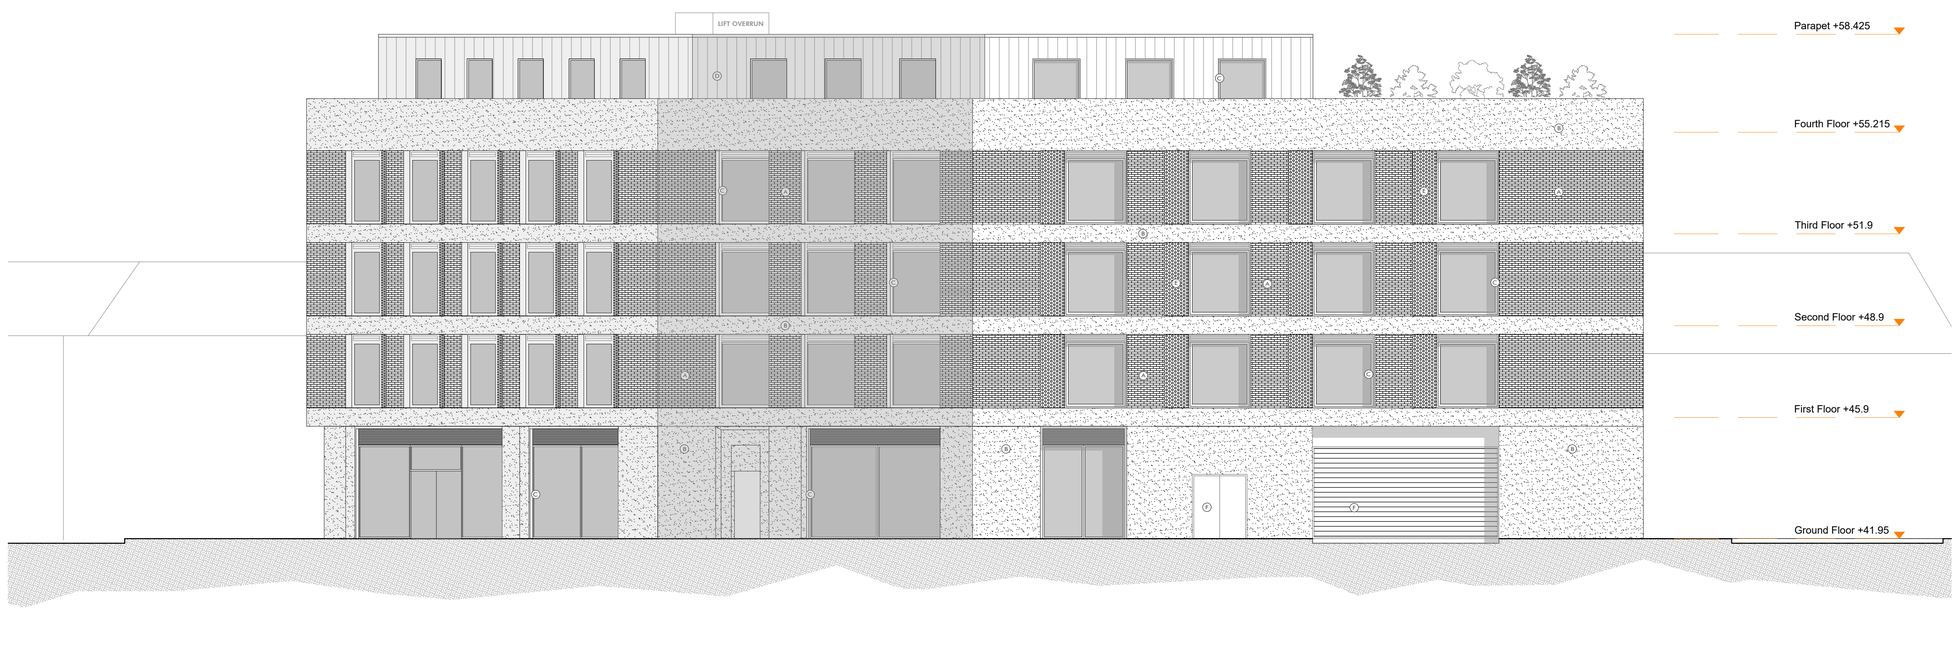

ELEVATION D
South Elevation (Fog Lane)

Rev	Date	Description	Drawn by
P01	12.01.26	AOD Levels and lift overrun	PT

Status/Stage
Planning

Project
Renolds Corner

Address
Lane End Road, Manchester, M19 1WA

Scale	Date	Drawn by
1:100 @ A0	18/12/2026	ET

Title
GA ELEVATIONS 01

Dwg No
GDD25028-GDA-MB-ZZ-DR-A-1620

group/d architects
groupd.co.uk
4 St Paul's Square / Liverpool / L3 9SJ
0151 542 5027
info@groupdarchitects.com
RIBA Chartered Practice