

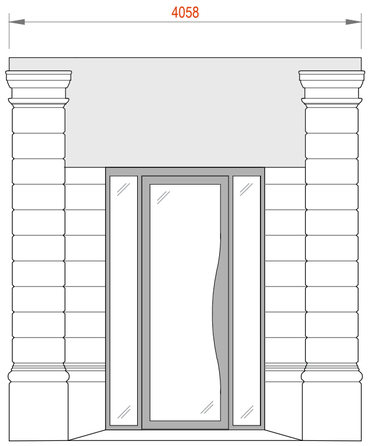



FRONT ELEVATION
SCALE 1:50 @ A2

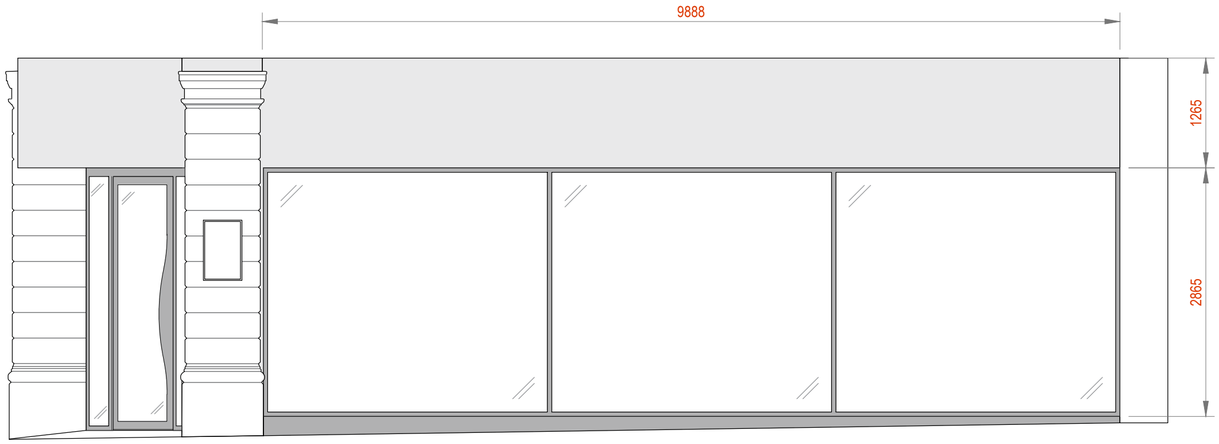

RIGHT ELEVATION
SCALE 1:50 @ A2

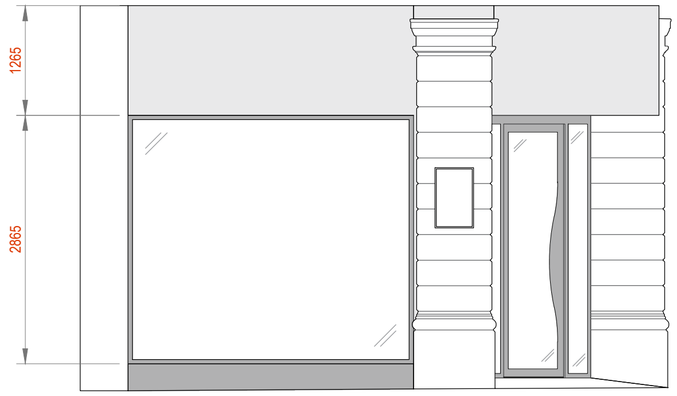

LEFT ELEVATION
SCALE 1:50 @ A2

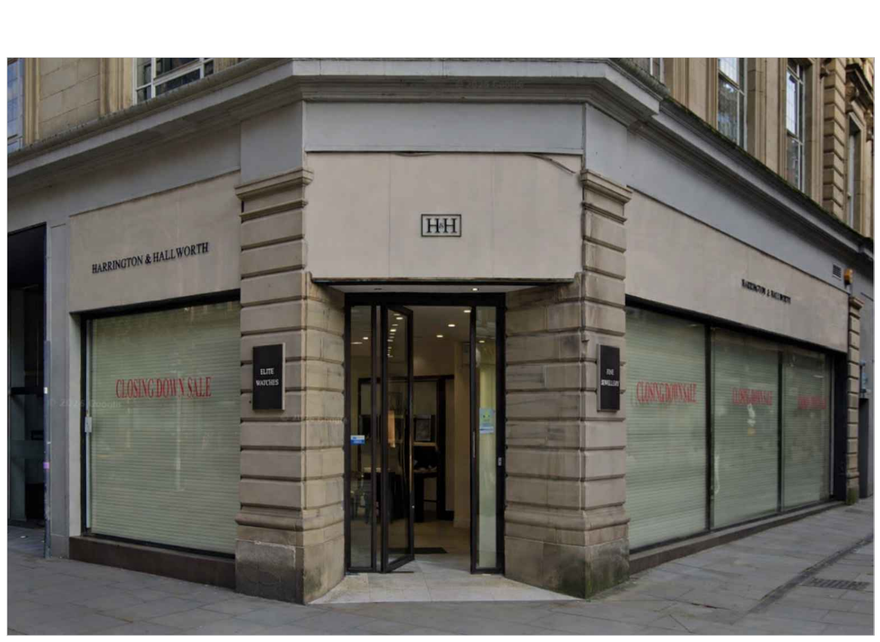

EXISTING SHOP FRONT IMAGE

Scale Bar 1:50

0 1000 2000 3000 4000 5000

Notes

TOP NOTCH
JOINERY | SHOPFITTING | INTERIORS

Pytchley Lodge Road
Pytchley Industrial Estate
Kettering
Northamptonshire
NN15 6JQ
Tel: 01536 310092 info@topnotchjoinery.co.uk
Fax: 01536 414305 www.topnotchjoinery.co.uk

CLIENT	
LOAKE SHOEMAKERS	
PROJECT	
SHOP FIT	
1 KING STREET, MANCHESTER, M2 6AW	
TITLE	
EXISTING SHOP FRONT	
EXISTING	
SCALE	1: 50 @ A2
DRAWN BY	DR
CHECKED BY	TN
DRAWING No.	A005-E-SF
REVISION	NA
JOB No.	TBC
STATUS	EXISTING

THIS DRAWING IS THE PROPERTY OF TOP NOTCH JOINERY © copyright

Do Not Scale

Date 29/01/2026

THIS DRAWING IS THE PROPERTY OF TOP NOTCH JOINERY, INCLUDING ALL INFORMATION, IDEAS, ARTWORK & GRAPHICS. ALL RIGHTS OF ALTERATION RESEVERED. ALL DISCREPANCIES TO ABE REPORTED TO TOP NOTCH IMMEDIATLEY. THIS DRAWING IS COPYRIGHT OF TOP NOTCH JOINERY & MUST NOT BE REPRODUCED IN ANY FORM, WITHOUT THE PRIOR AGREED CONSENT