
ADDITIONAL EXTENSION (ROOF)

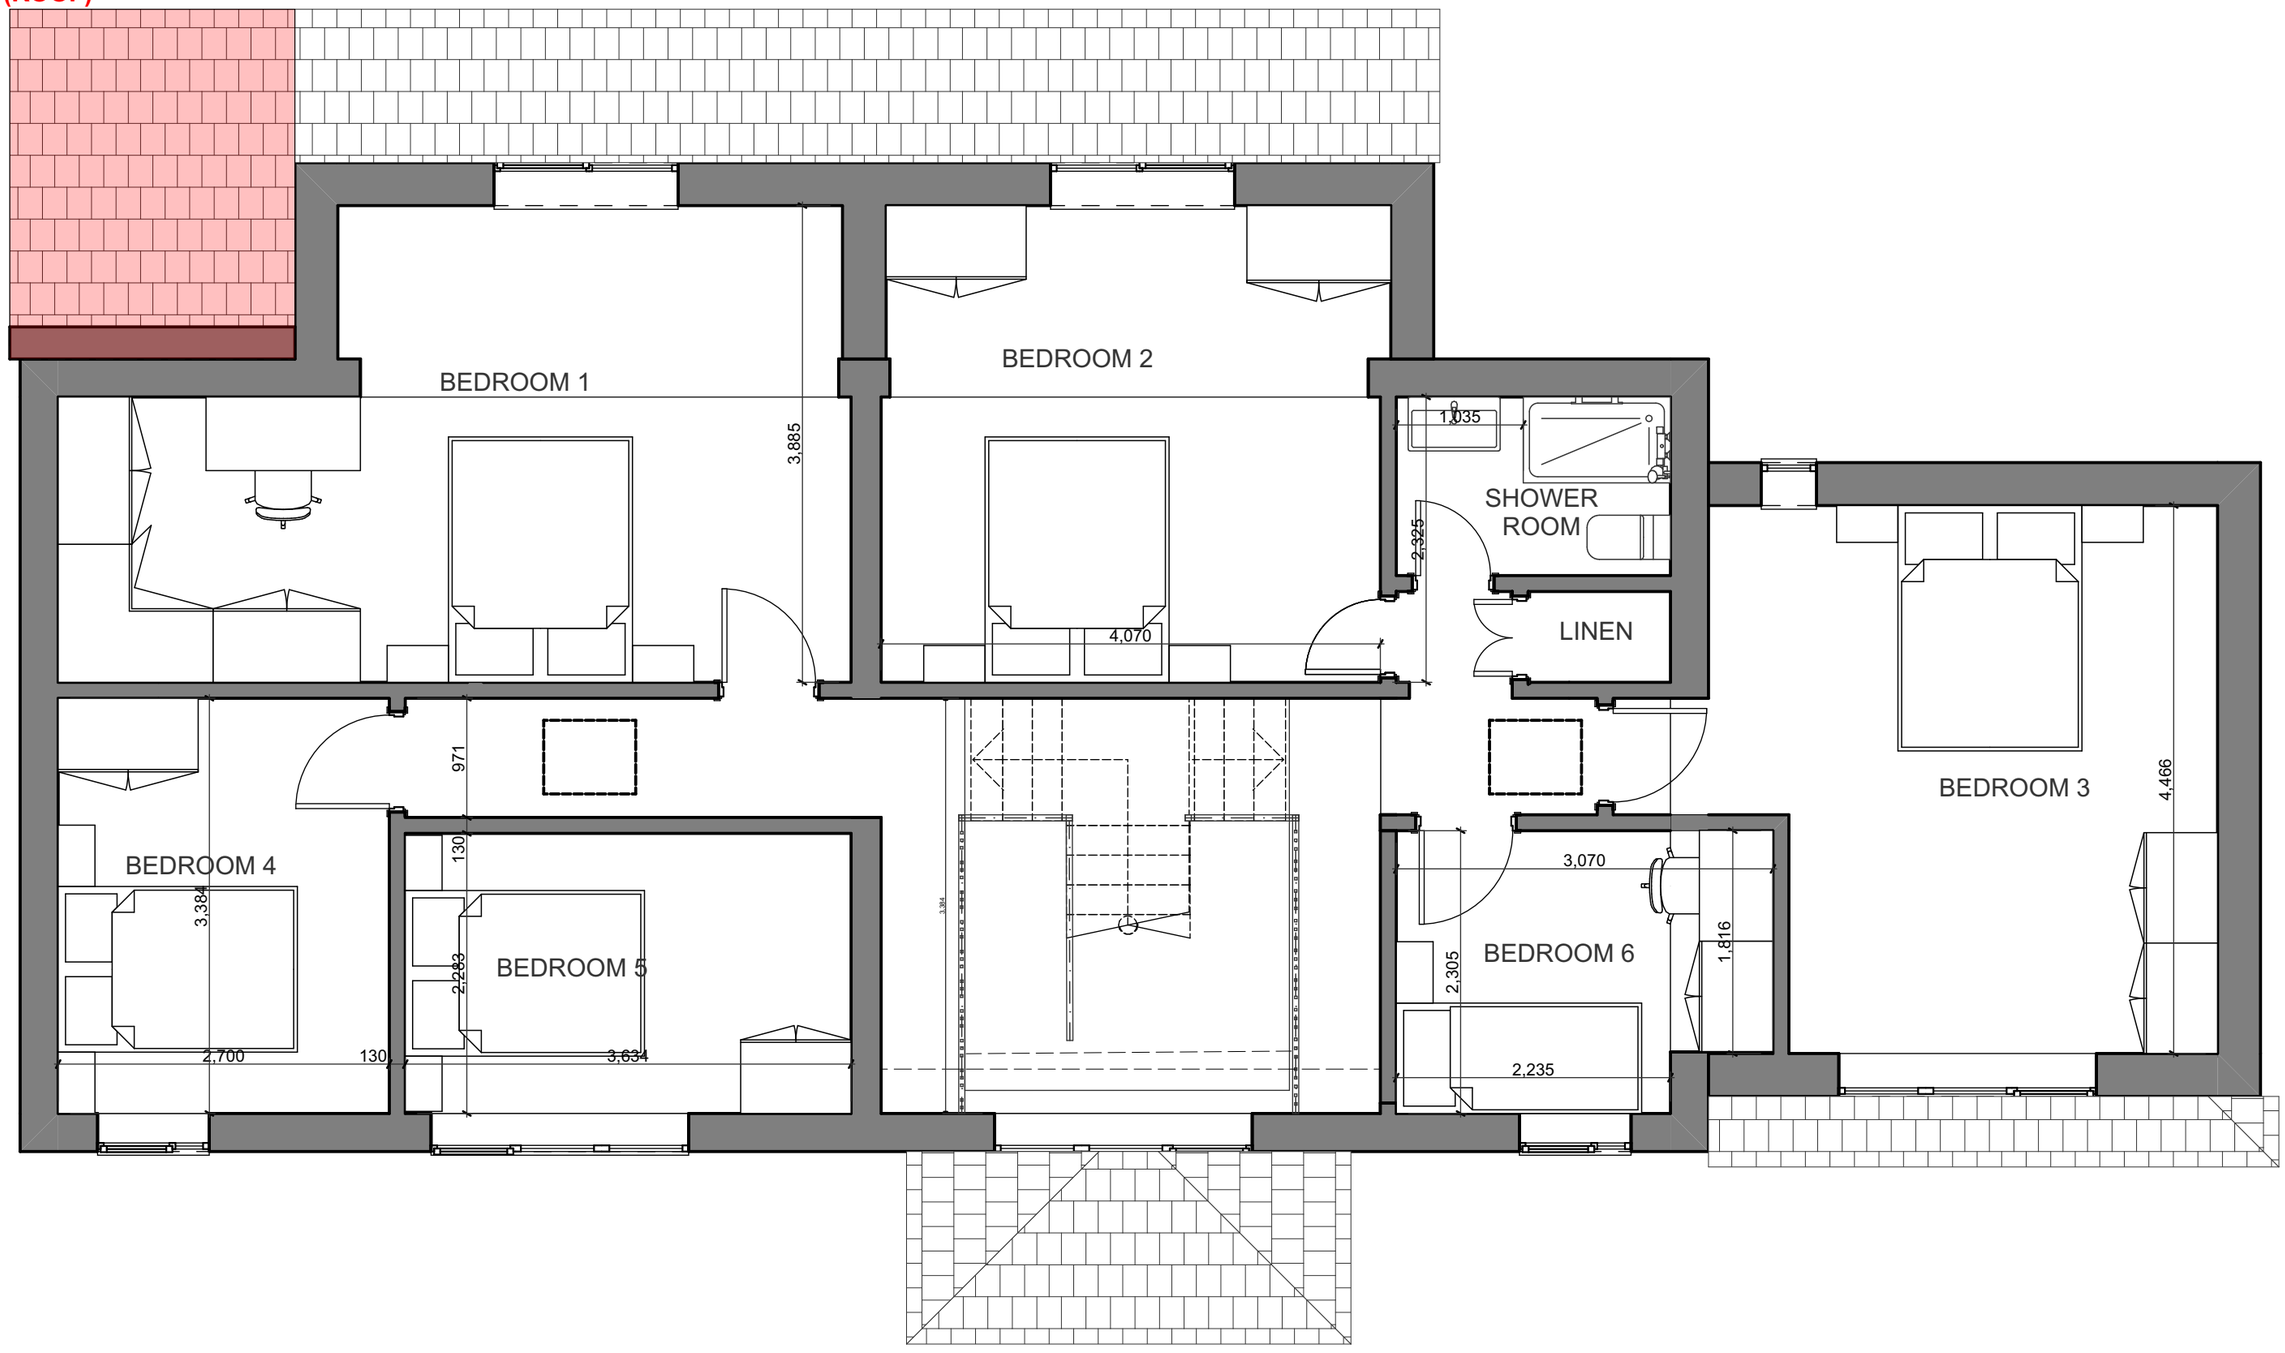

STUDIO ARK
15 MAYWOOD
WILMSLOW SK9 6LZ
07846029109
studio.ark@yahoo.com

© Studio Ark

Project

COMBINATION OF TWO HOUSES INTO ONE PLUS EXTENSIONS

First Floor Plan (Approved) PLUS ADDITIONAL EXTENSION

Client

MR M ISLAM

2-4 WERNETH AVENUE, FALLOWFIELD

Scale @ A1: 1:50

Date: 23/03/2026

Drawing Status

Drawing Number: **25-MI-2WAF-CD-0009 - C**

Revision

Published on: Monday, 23 March 2026 at 12:14