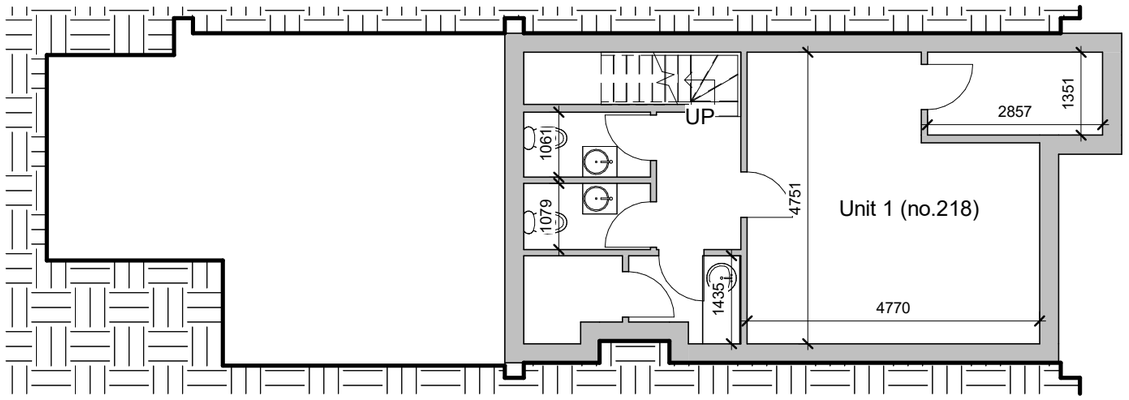
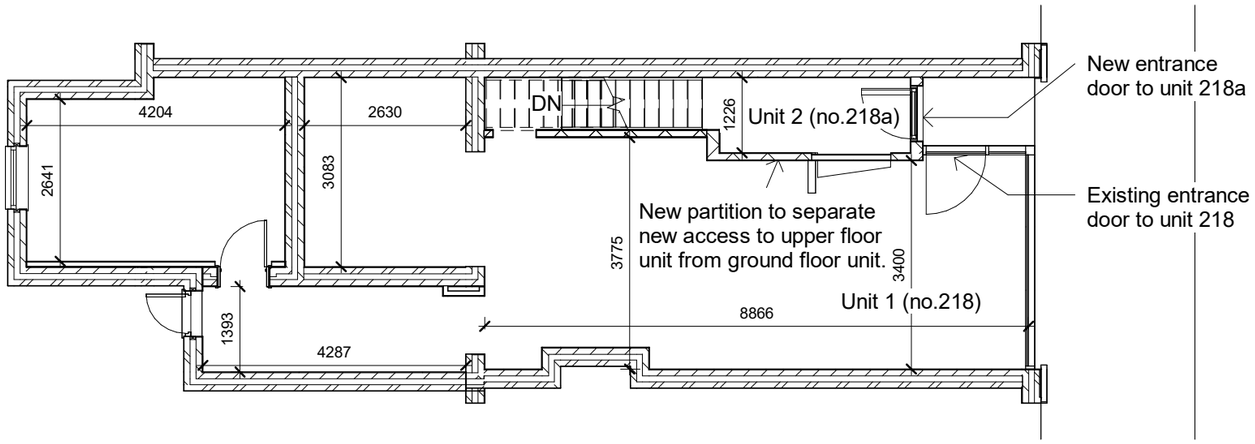
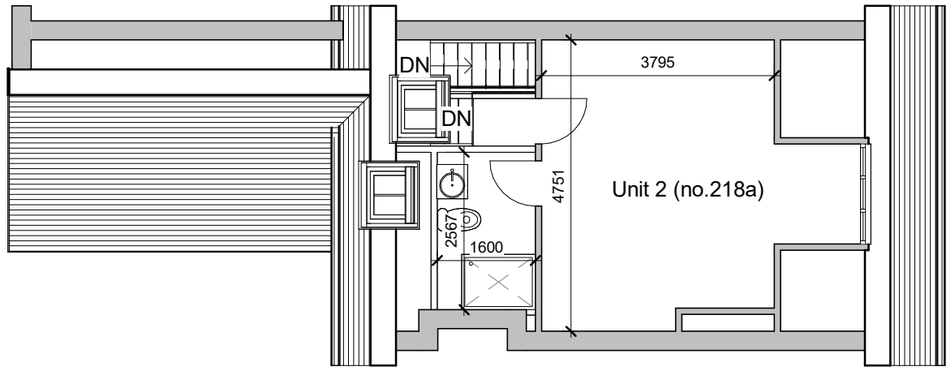
ASHER Design Services
Architectural Consultancy & Project Management



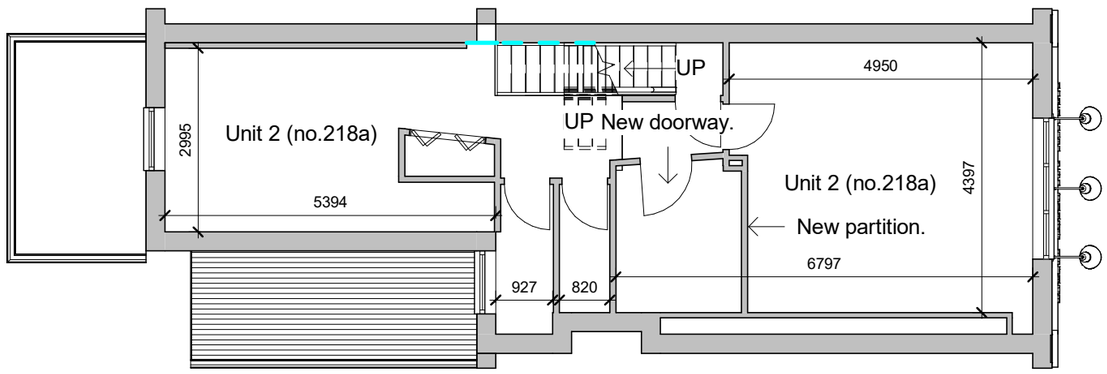

## 1 2. Basement
1 : 100

NOTE:
Existing building divided as follow:
Unit 1 (218 Burton Road): Ground and basement.
Unit 2 (218a Burton Road): First and loft.
Both units to be Class E - Commercial, Business and Services.




## 2 3. Ground Floor
1 : 100




## 4 5. Loft
1 : 100

| Rev. | Date | Description |
|---|---|---|
| A | 05.01.26 | Design review |
| B | 05.02.26 | Planning Submission. |

## 3 4. First Floor
1 : 100




0 1 2 3 4 5 10
GRAPHIC SCALE: 1:100

CLIENT: Pea Properties (NW) Ltd.
PROJECT: 218 Burton Road, Didsbury, M20 2LW
DRAWING TITLE: Floor Plans- Proposed
PROJECT NO.: 2516 DWG NO.: 202
SCALE: 1 : 100 @ A3 REVISION: **B**

ASHER DESIGN SERVICES LIMITED
Office 9 , Peel House , 30 The Downs , Altrincham , WA14 2PX
E: info@asherds.co.uk W: asherds.co.uk M: 07970 242 411