Note: This drawing is based on topographical survey carried out by iG Surveys Limited (drawing no J524-01 Topographical dated 15th July 2024)

Note: This drawing is to be used for 'Proposed Site Plan' purposes only

This drawing to be read in conjunction with Portakabin Limited drawing numbers:

PTK-A1-00-D-A-1001 - G.A Floor Plan
PTK-A1-00-D-A-1802 - Existing Site Plan

This drawing is to be read in conjunction with all relevant M&E Consultant detail design drawings and specifications

This drawing is to be read in conjunction with all relevant Landscape Architect detail design drawings and specifications


Copyright Portakabin Limited 2025.

Porta and Portakabin are registered trademarks.

This drawing is the property of Portakabin Limited. It must not be copied, reproduced or divulged to anyone without written permission.

Do not scale off this drawing. All discrepancies to be reported to Portakabin Limited.

Rev:	Date:	Description:	By:	Chk:
P01	29/10/25	First Issue	MC	SPM
P02	31/10/25	Existing tree adjacent main entrance removed to accord with Ascerta P.2064.24 Revision A Arboricultural Impact Assessment dated 1st May 2025, Oswald Lane pedestrian access relocated to suit T&T meeting discussions 30-10-25, new fencing height amended to suit internal discussions, bin/plant/external store enclsures noted as 'timber', general dwg update	MC	SPM
P03	15/01/25	Updated to accord with latest G.A Plan (PTK-A1-00-D-A-1001 revision P04), cycle shelter omitted, western boundary fence height amended to 1.2m & 1no Disabled parking space replaced with standard 2.4m x 4.8m	MC	SPM
P04	27/01/26	Updated to accord with latest G.A Plan (PTK-A1-00-D-A-1001 revision P05)	MC	SPM

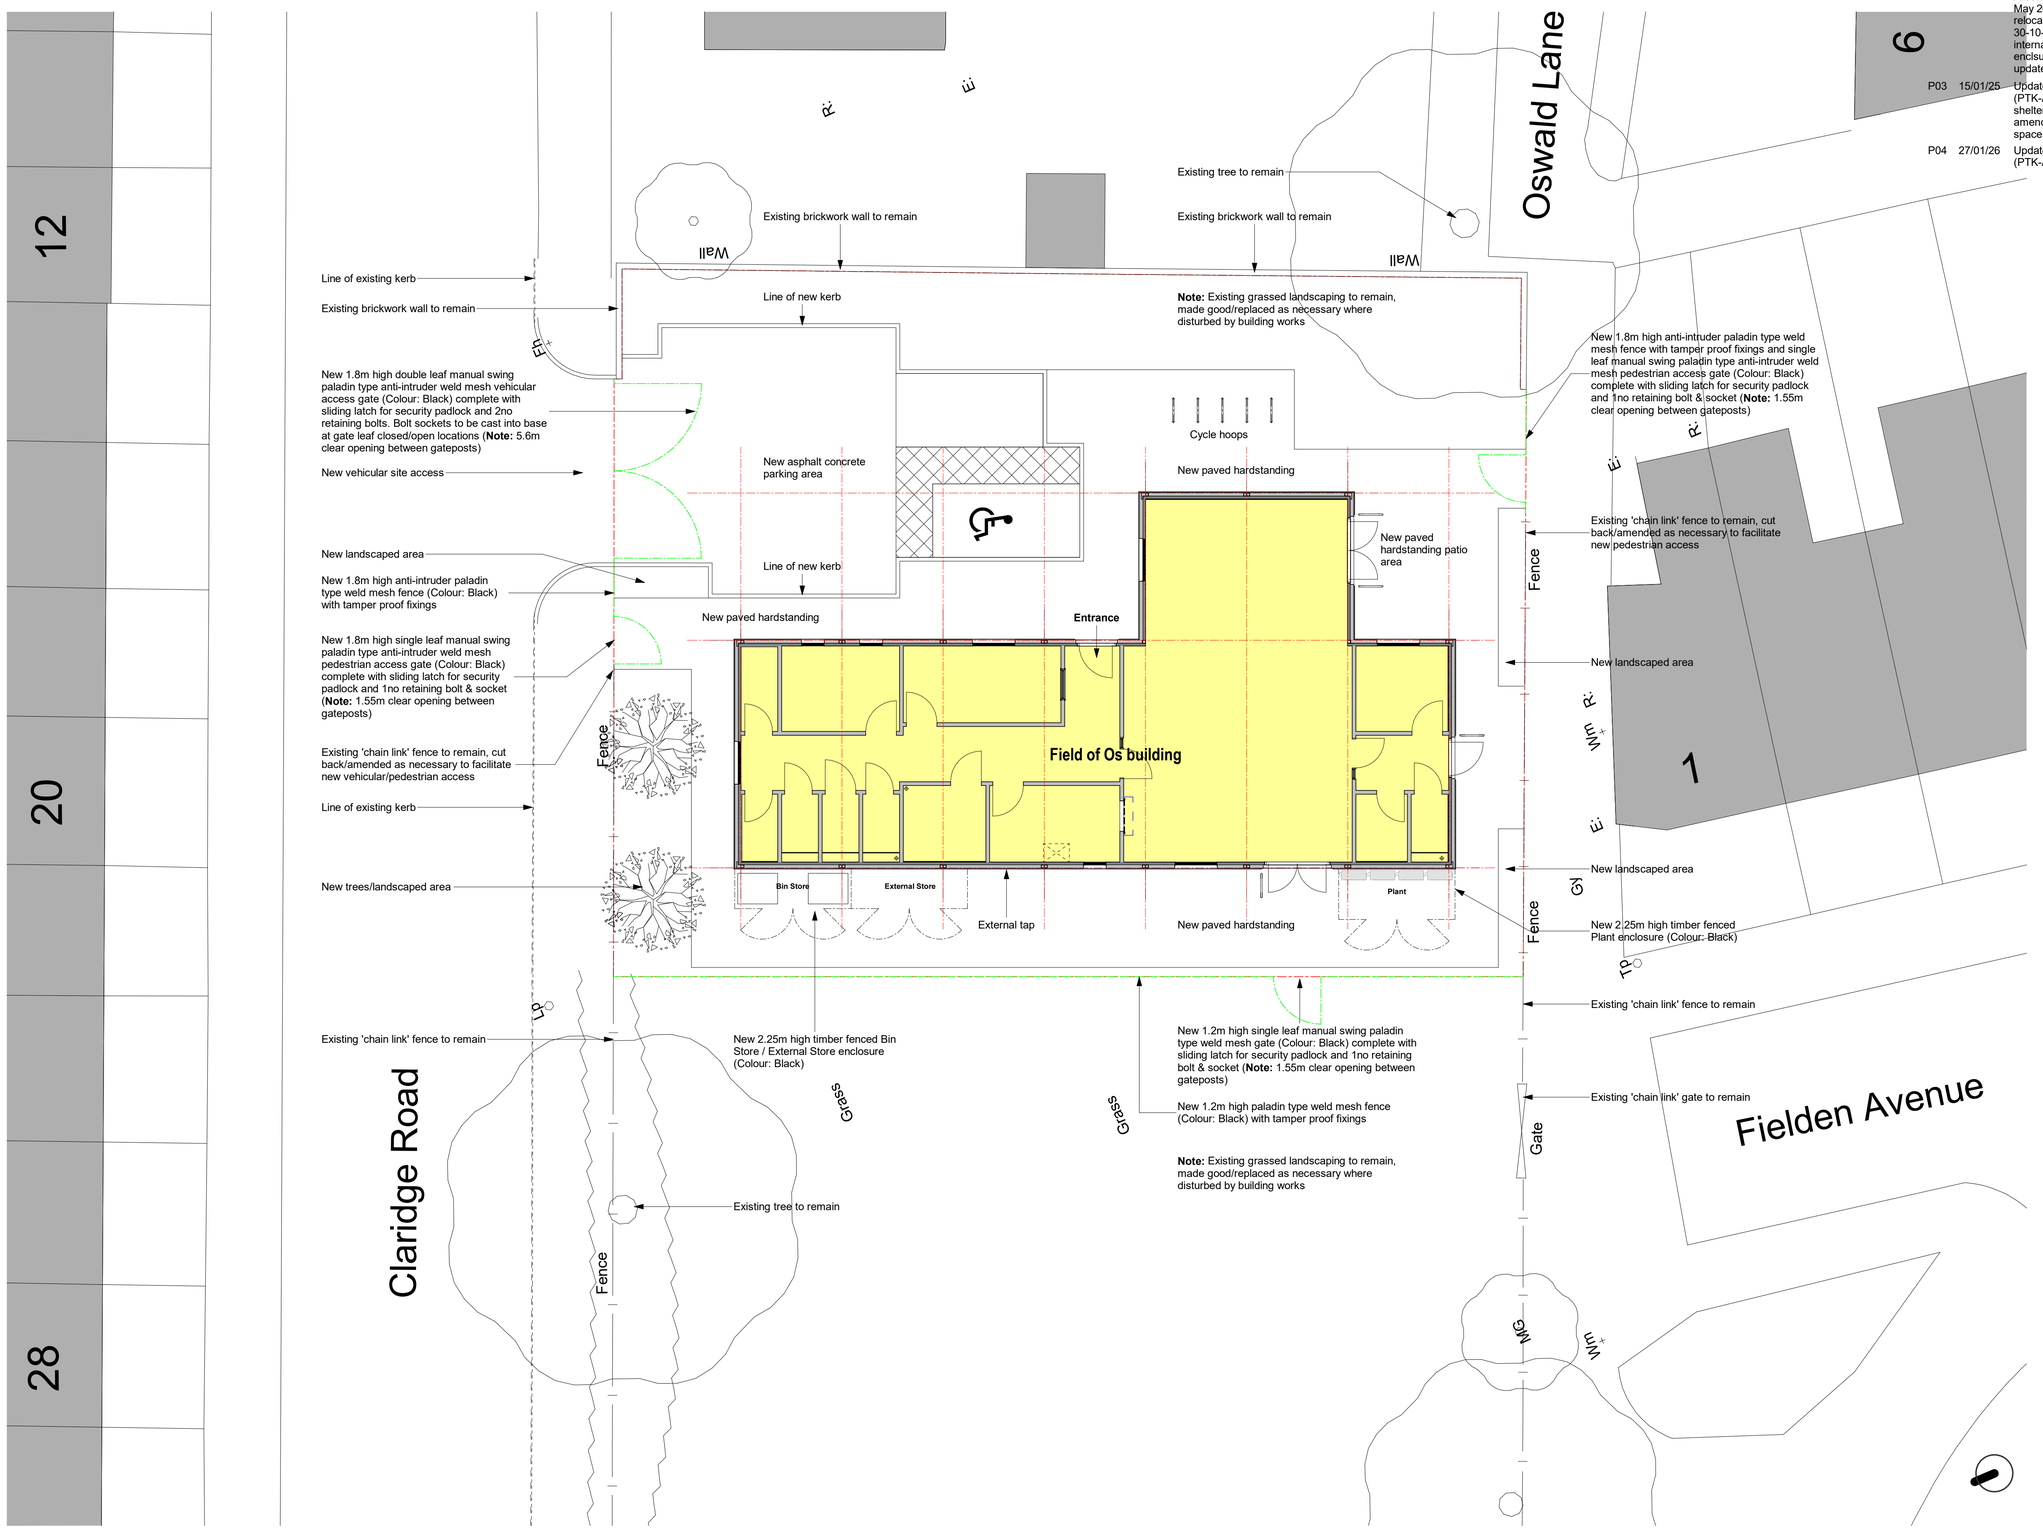

Portakabin®

Status:	Purpose Of Issue:
S0	Preliminary

Client:
Turner & Townsend

Project:
YIF 22 Field of Os

Title:
Proposed Site Plan

Scale @ A1:	Date:	Drawn By:	Checked By:
1 : 100	29/10/25	MC	SPM

Opportunity Number:	Project Number:
OPP1374277	17043

Document Number: **PTK - A1 - 00 - D - A - 1803** Rev: **P04**