Site Plan

Groundsure
LOCATION INTELLIGENCE

Address
27, LANDKEY CLOSE, MANCHESTER, M23 0FW

Date
17/03/2026

Grid reference
380890, 390957

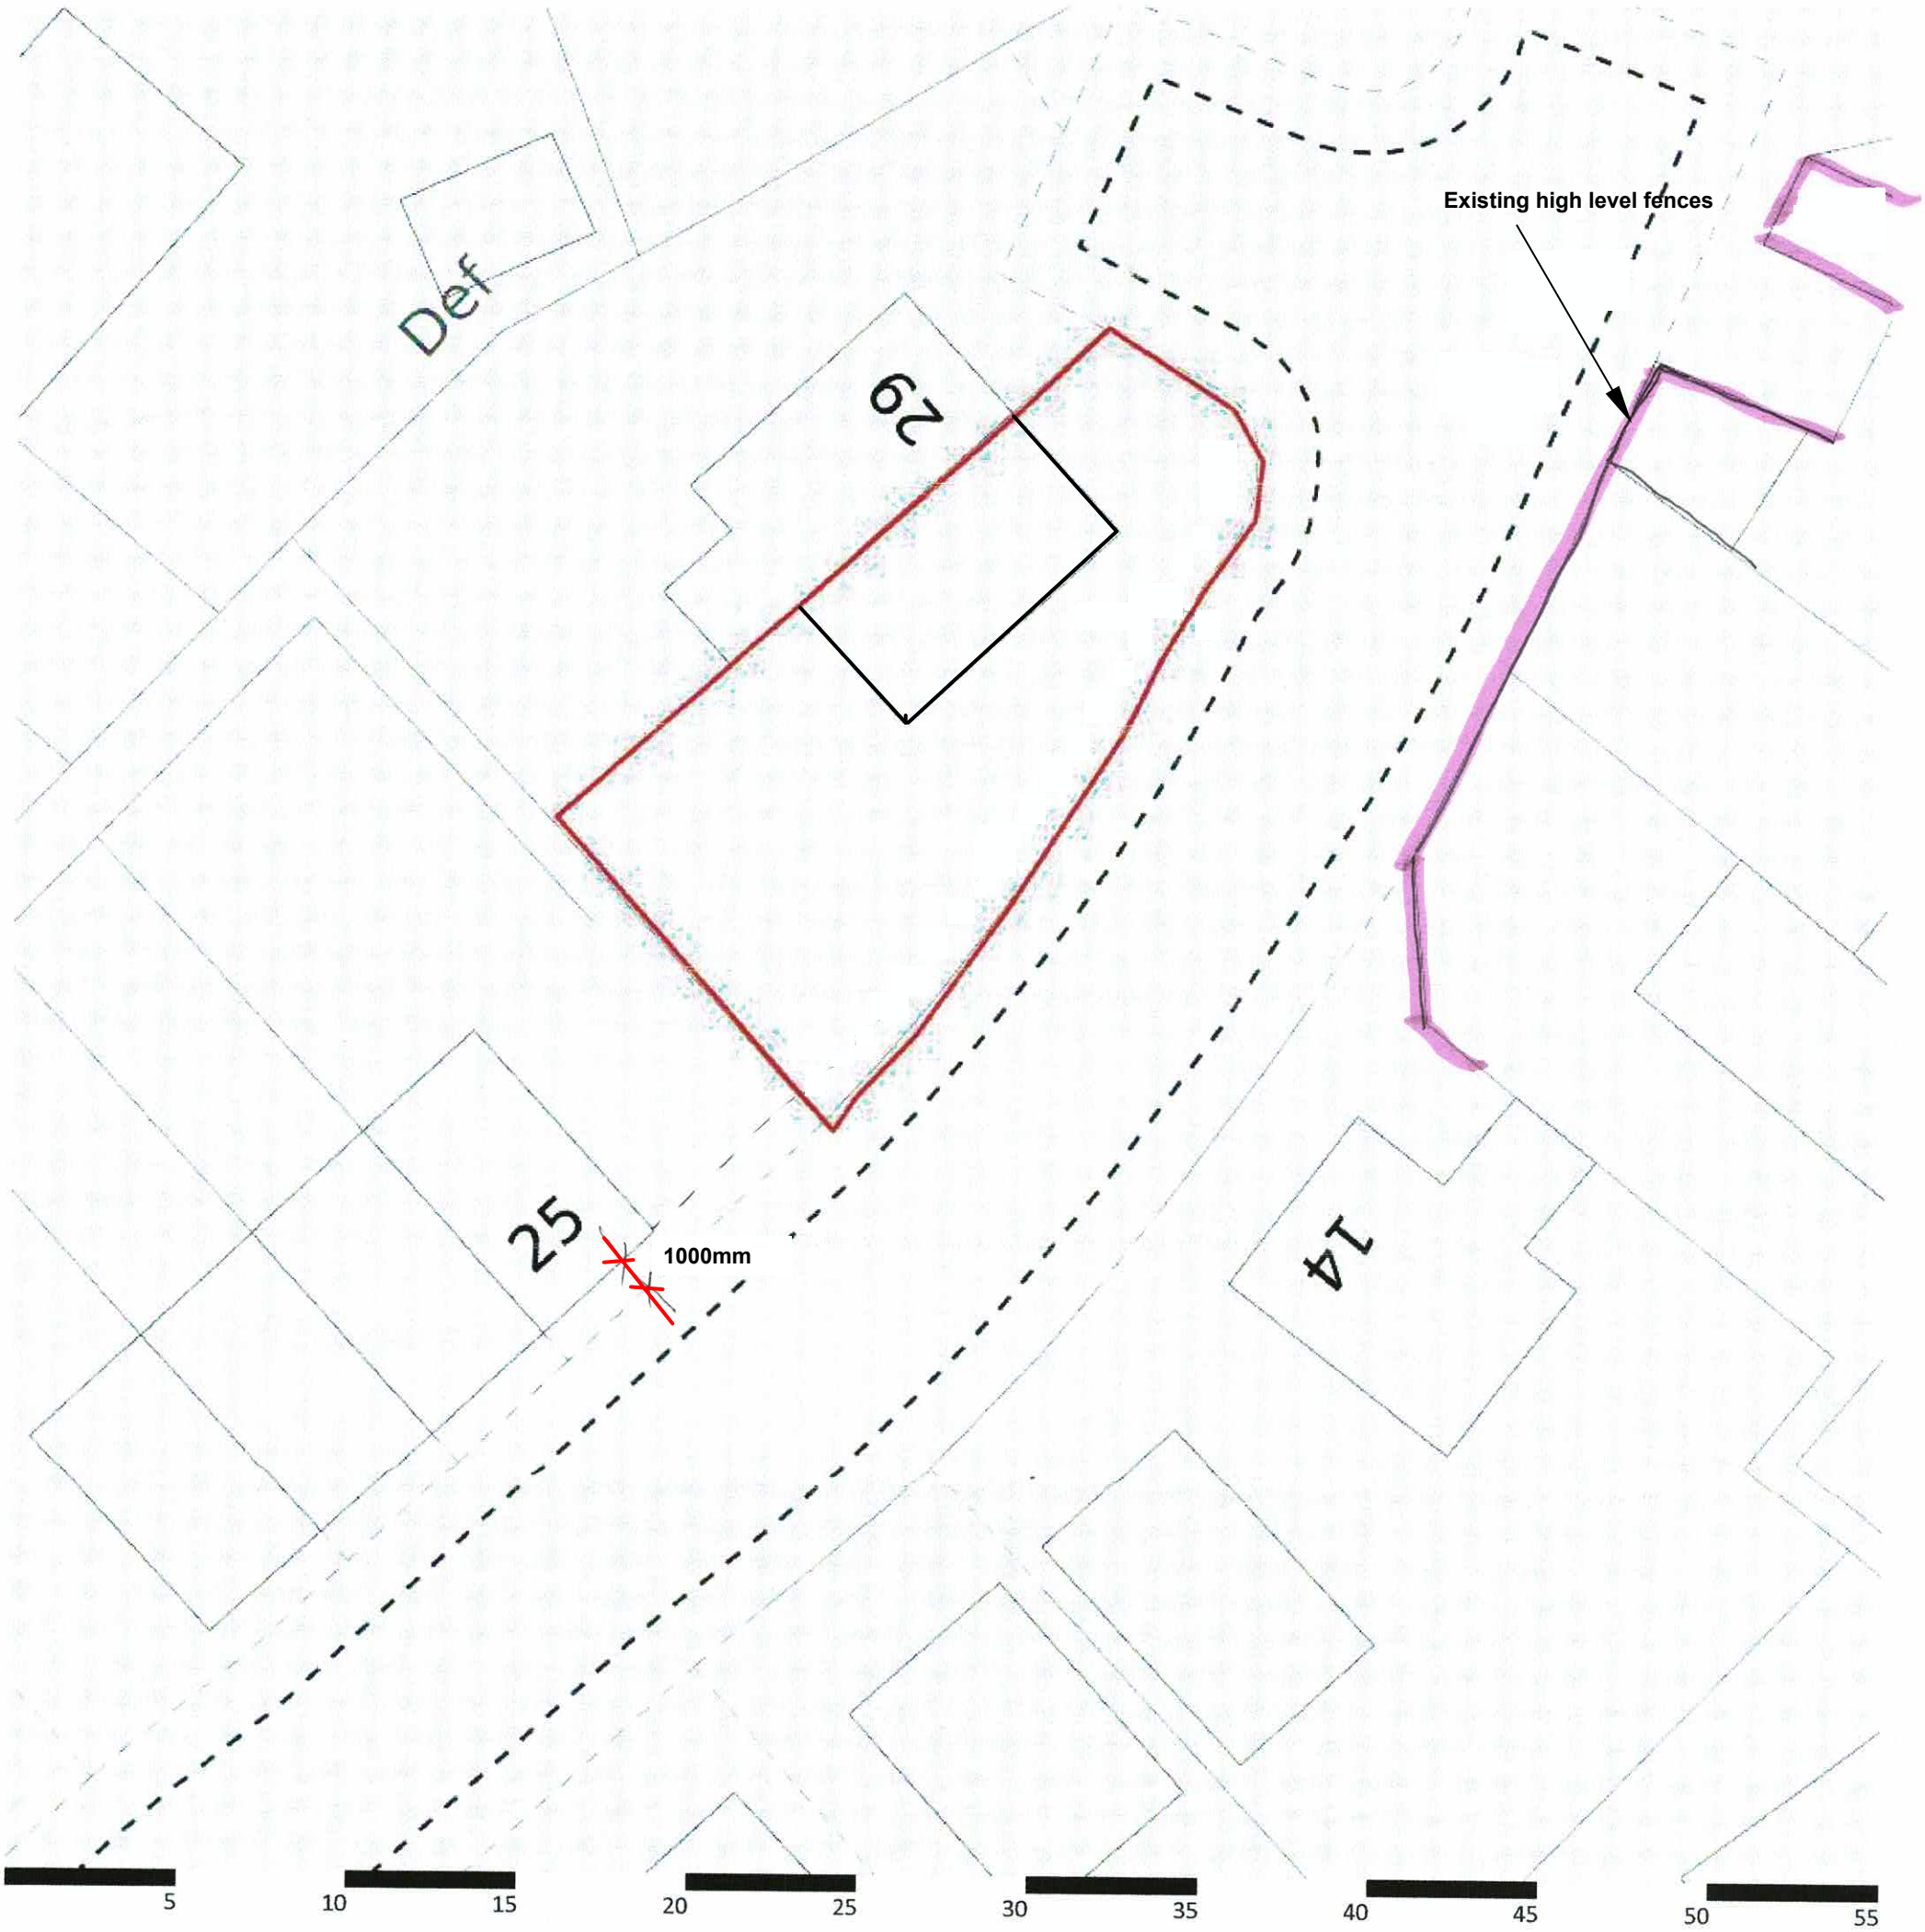

Scale: 1:200 | Area: < 1ha | Paper size: A3

Ordnance Survey
Mapping contents © Crown copyright and database rights 2026 Ordnance Survey® AC0000824534
Groundsure
LOCATION INTELLIGENCE