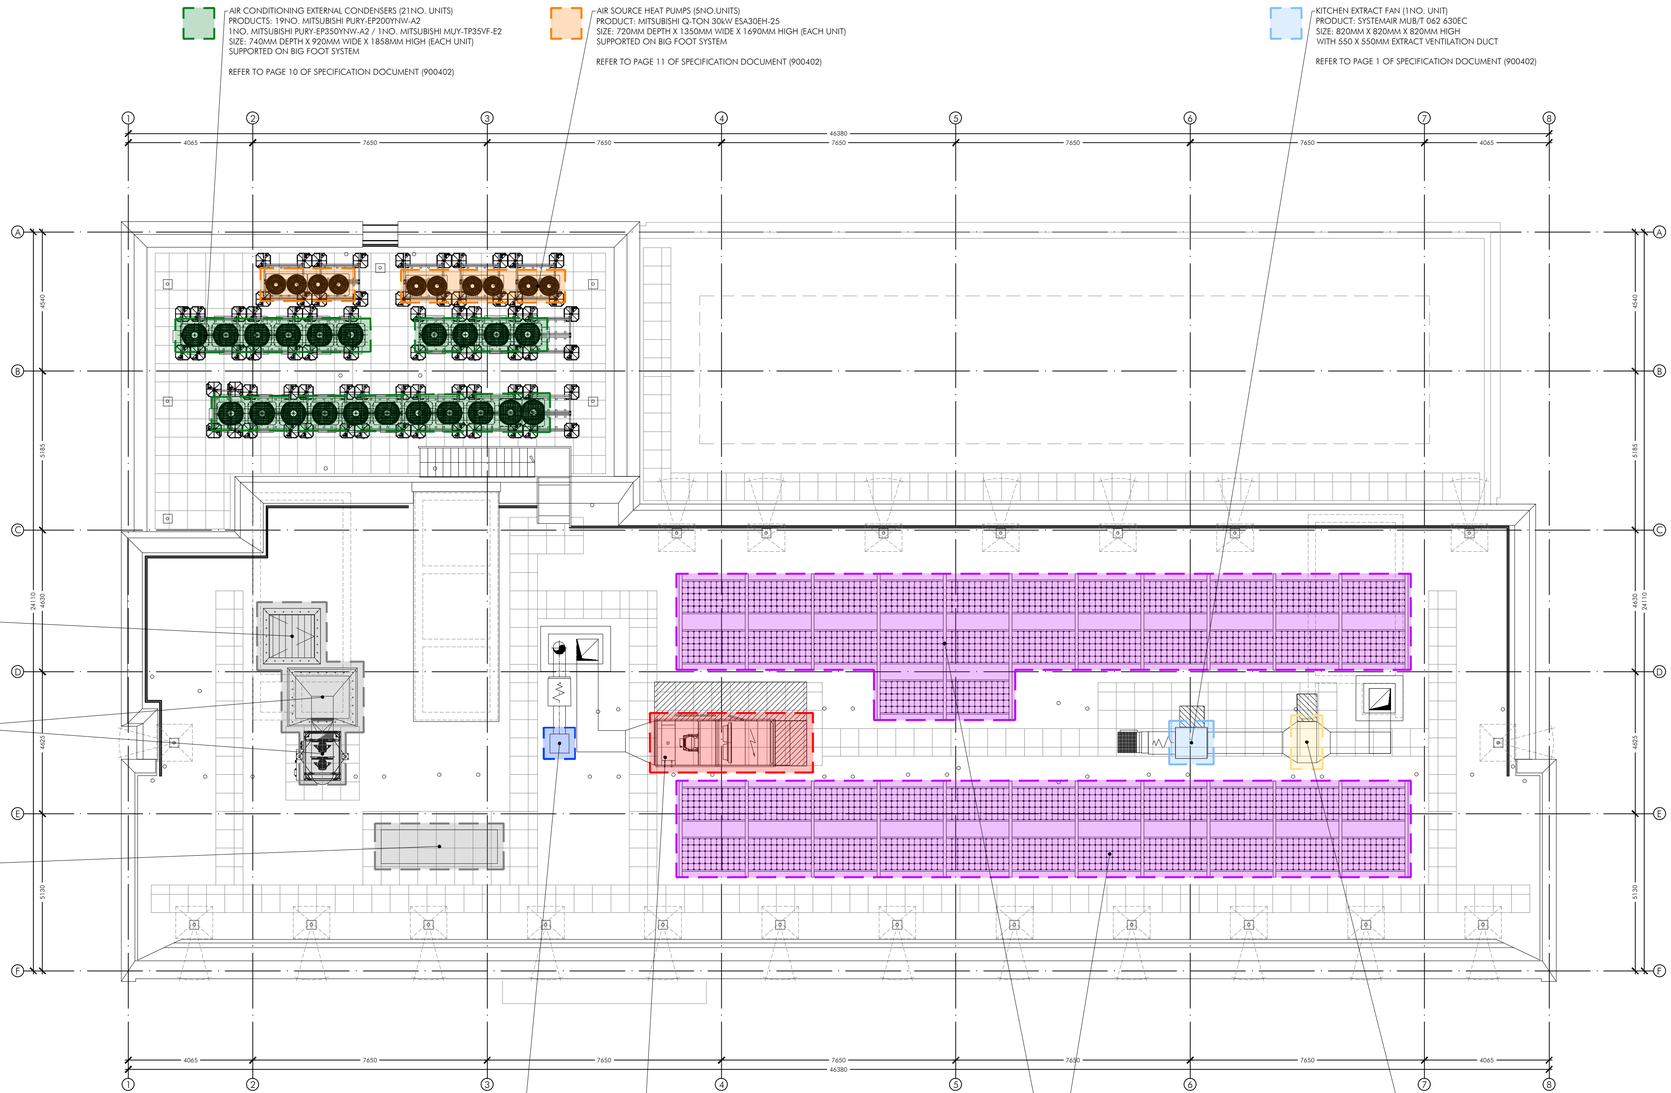


SH	C01 - PLANNING ISSUE	NOV 25	
DRAWN	REVISION	DATE	VER

ALLISON PIKE

ARCHITECTS & DESIGNERS

7 Buxton Road West, Disley,
Stockport, Cheshire, SK12 2AE.
Website: www.allisonpike.com

Telephone: 01663 763000
Facsimile: 01663 766772
Email: studio@allisonpike.com

© Allison Pike Partnership Limited.

PLANNING ISSUE

PROJECT

PREMIER INN ROCHDALE ROAD
25 ROCHDALE ROAD
MANCHESTER, M4 4HT

TITLE

PROPOSED ROOF PLAN
EXTERNAL PLANT LAYOUT

SCALE

1:100 @ A1

DRAWING No	REVISION
L017-APA-12-01.RF-D-A-900401	C01