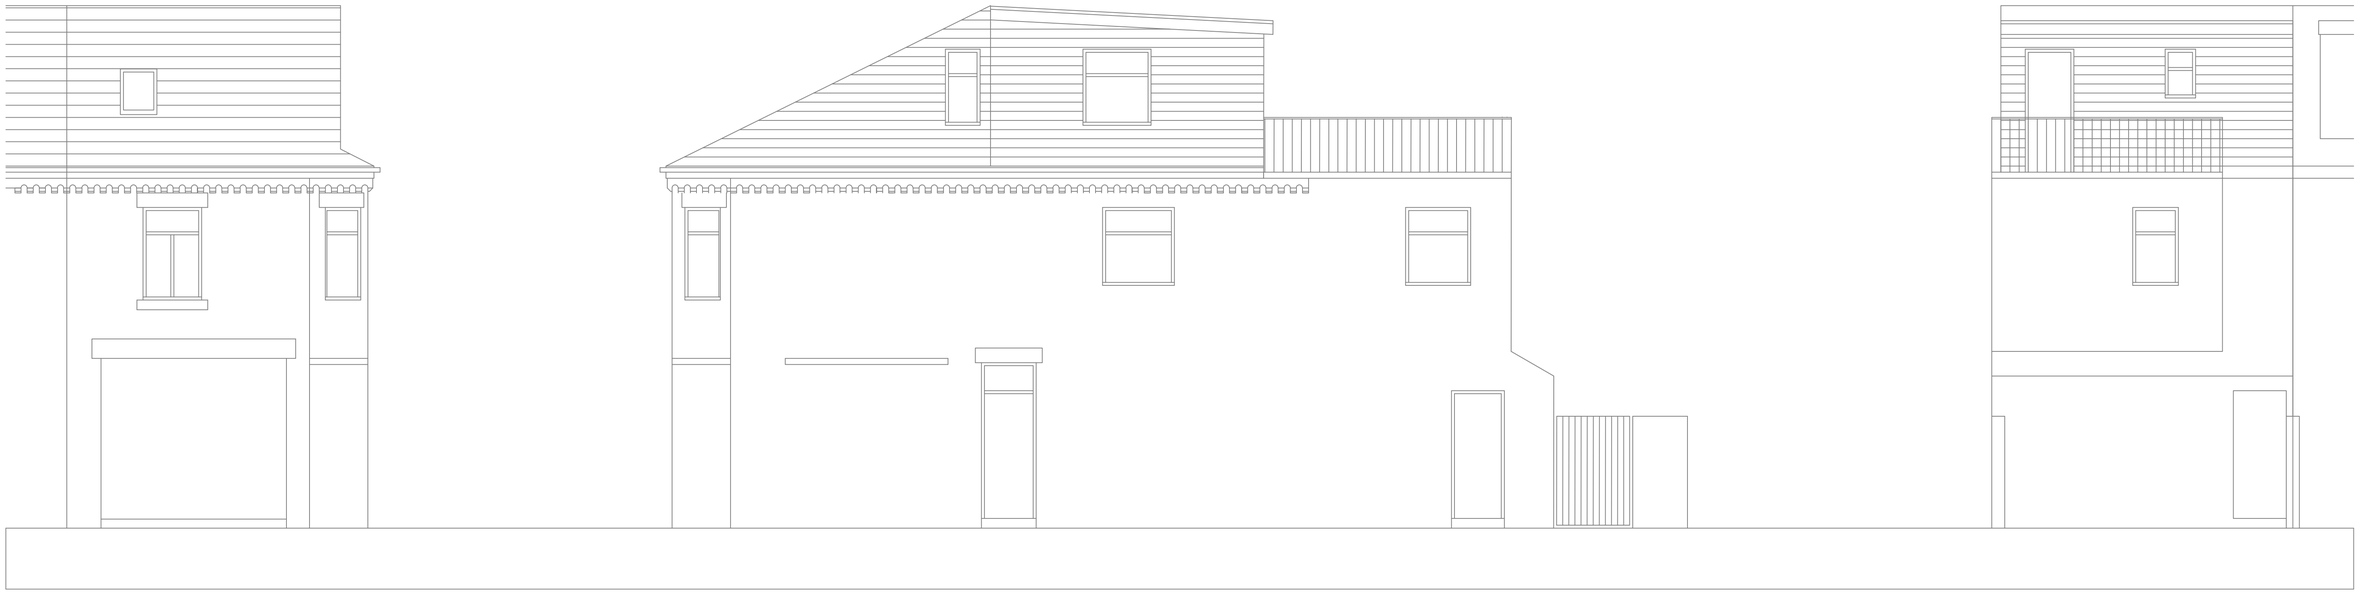


FRONT ELEVATION

SIDE ELEVATION

REAR ELEVATION

0 1 2 3 4 5m

Scale Bar

ELEVATIONS AS EXISTING
214 Grey Mare Lane

Client
kaleem ahmed

Project
proposed residential conversion
214 grey mare lane, beswick

Drawing Title
elevations as existing

Scale
1:50@A1 / 1:100@A3 do not scale

Drawing Number
RK109.02

Status
planning

Revision

RK Architectural Limited
Arrow Mill, Queensway, Rochdale. OL11 NY.
tel. 07585 943280. email. onearchitectural@gmail.com