


Typical Bay Section Detail

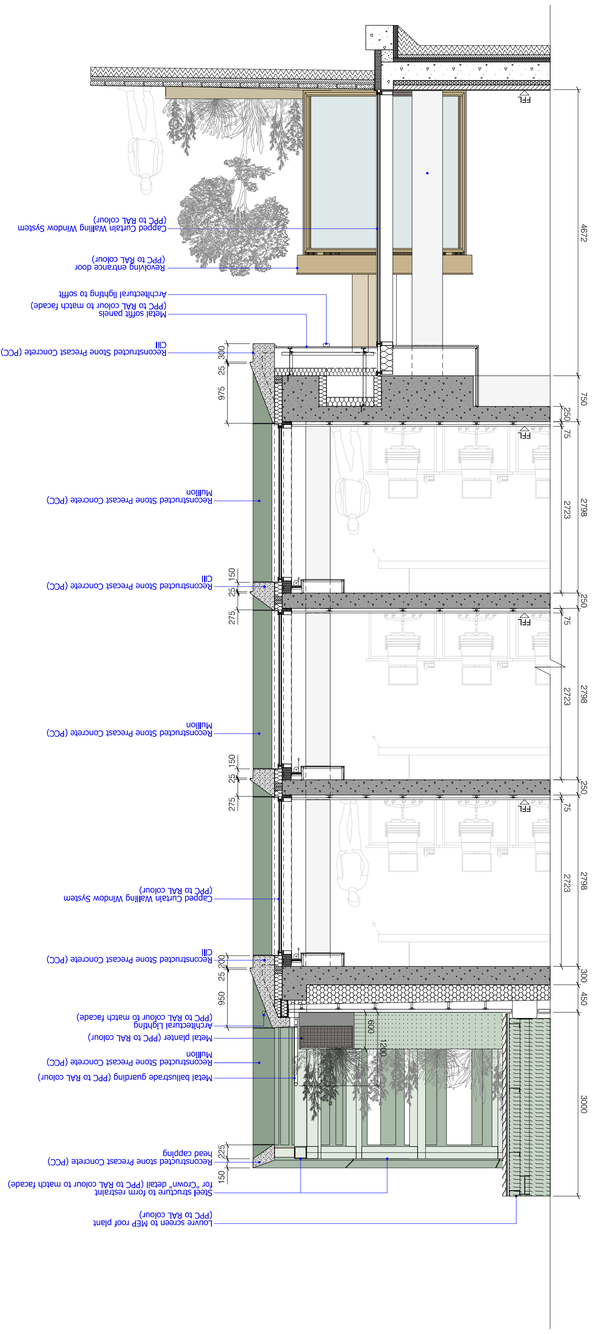


Typical Bay Elevation Detail

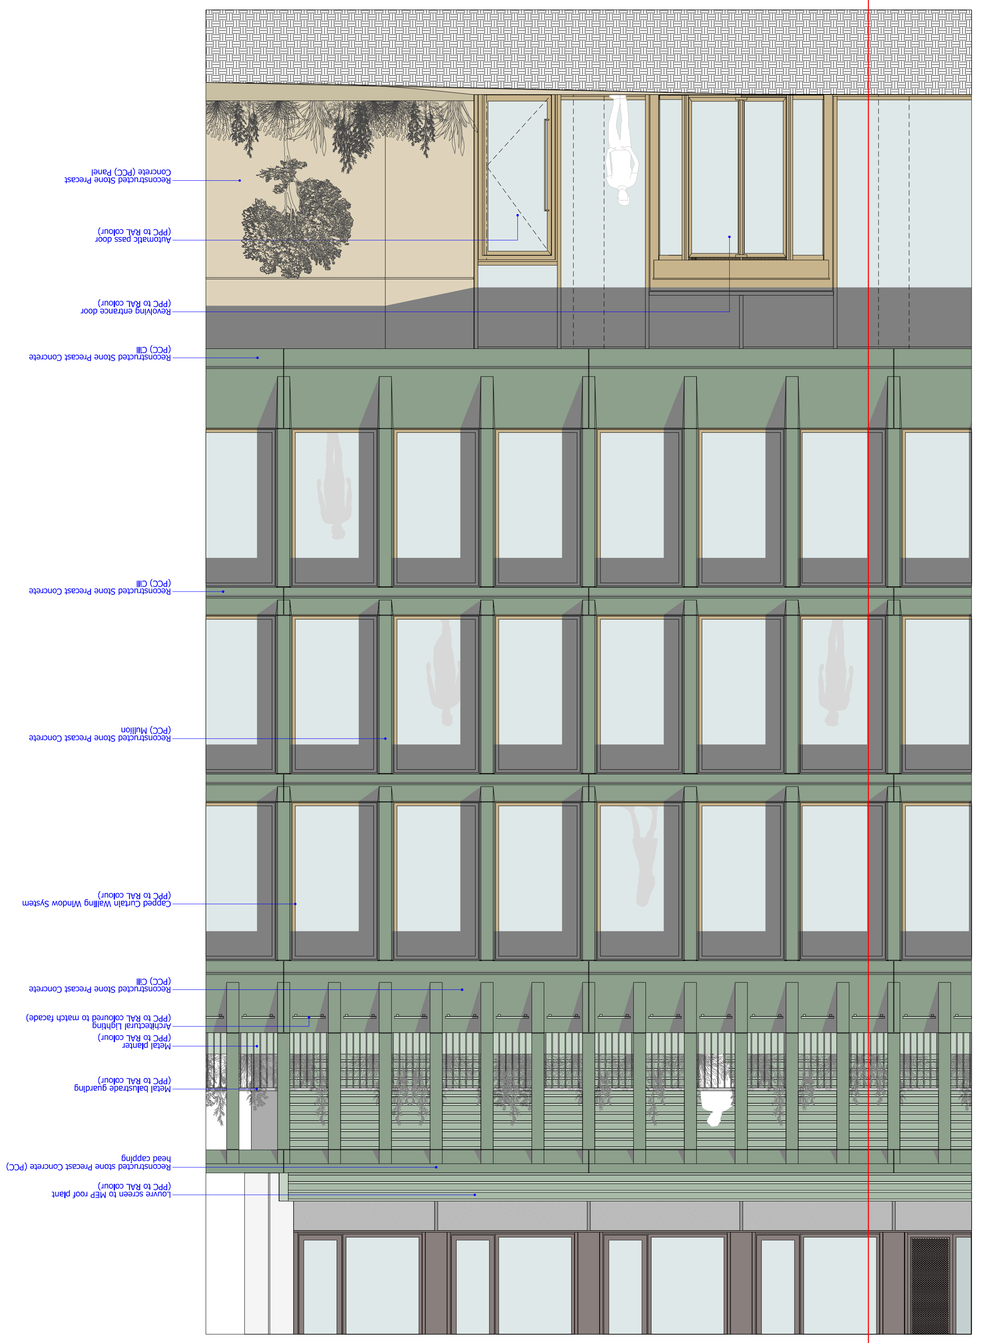


Typical Bay Plan Level 00 (Ground) Detail

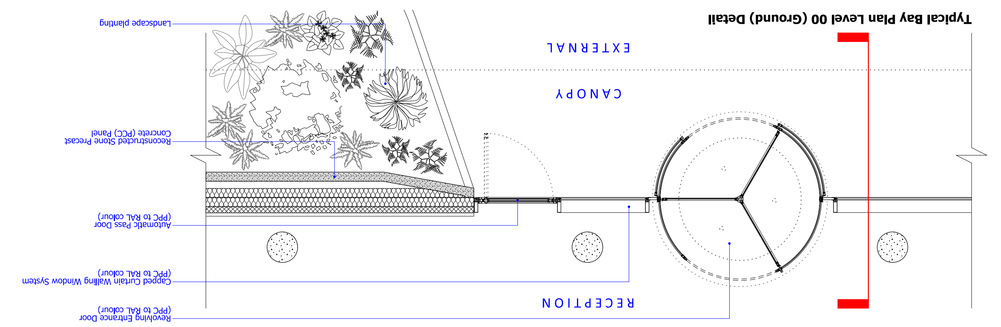

Typical Bay Plan Level 01-03 (Typical Upper) Detail

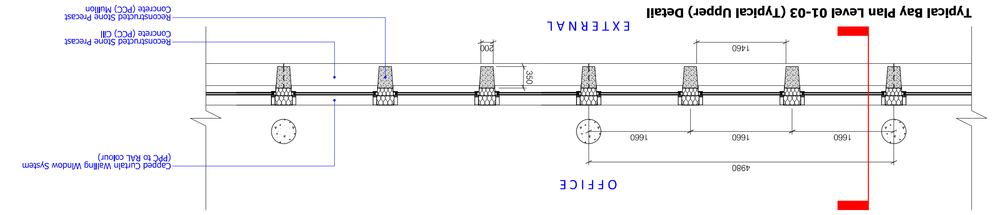


Typical Bay Plan Level 04 (Terrace) Detail

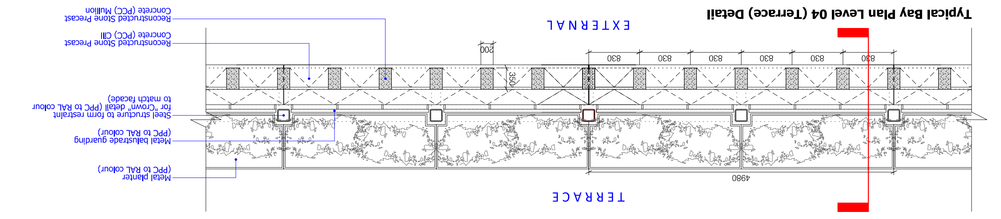

North-West Elevation (1:500)

Detail Extract Location

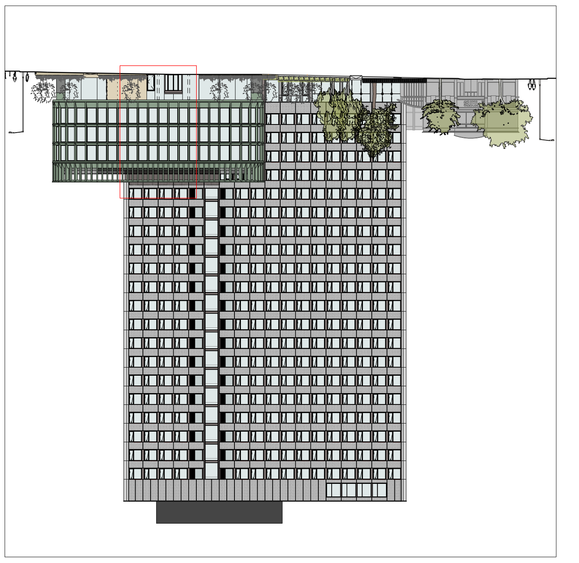

bridge architects

address 14 Old Mill Street, Manchester, M4 6DZ
directors Russell Bridge RIBA ARB Victoria Hilton ARB
phone 0161 879 2828 web www.bridgearchitects.com
company # 07793934 email info@bridgearchitects.com

project Manchester One - 53 Portland St. drawing title Extension Facade Bay Study North-West Elevation
client Bruntwood SciTech drawing scale 1:50 @ A1
job no. 12454 drawing created March 2026
drawing no. al(05)360 drawing rev -

revision notes
FIRST ISSUE - 20/04/2026 - Issued for Planning

Do not scale from this drawing - use figured dimensions only.
This and the drawing & the copyright in it is the property of Bridge Architects Ltd and may not be used or reproduced without our consent. Any breach of the drawing does not prevent any real or implied copyright licence.