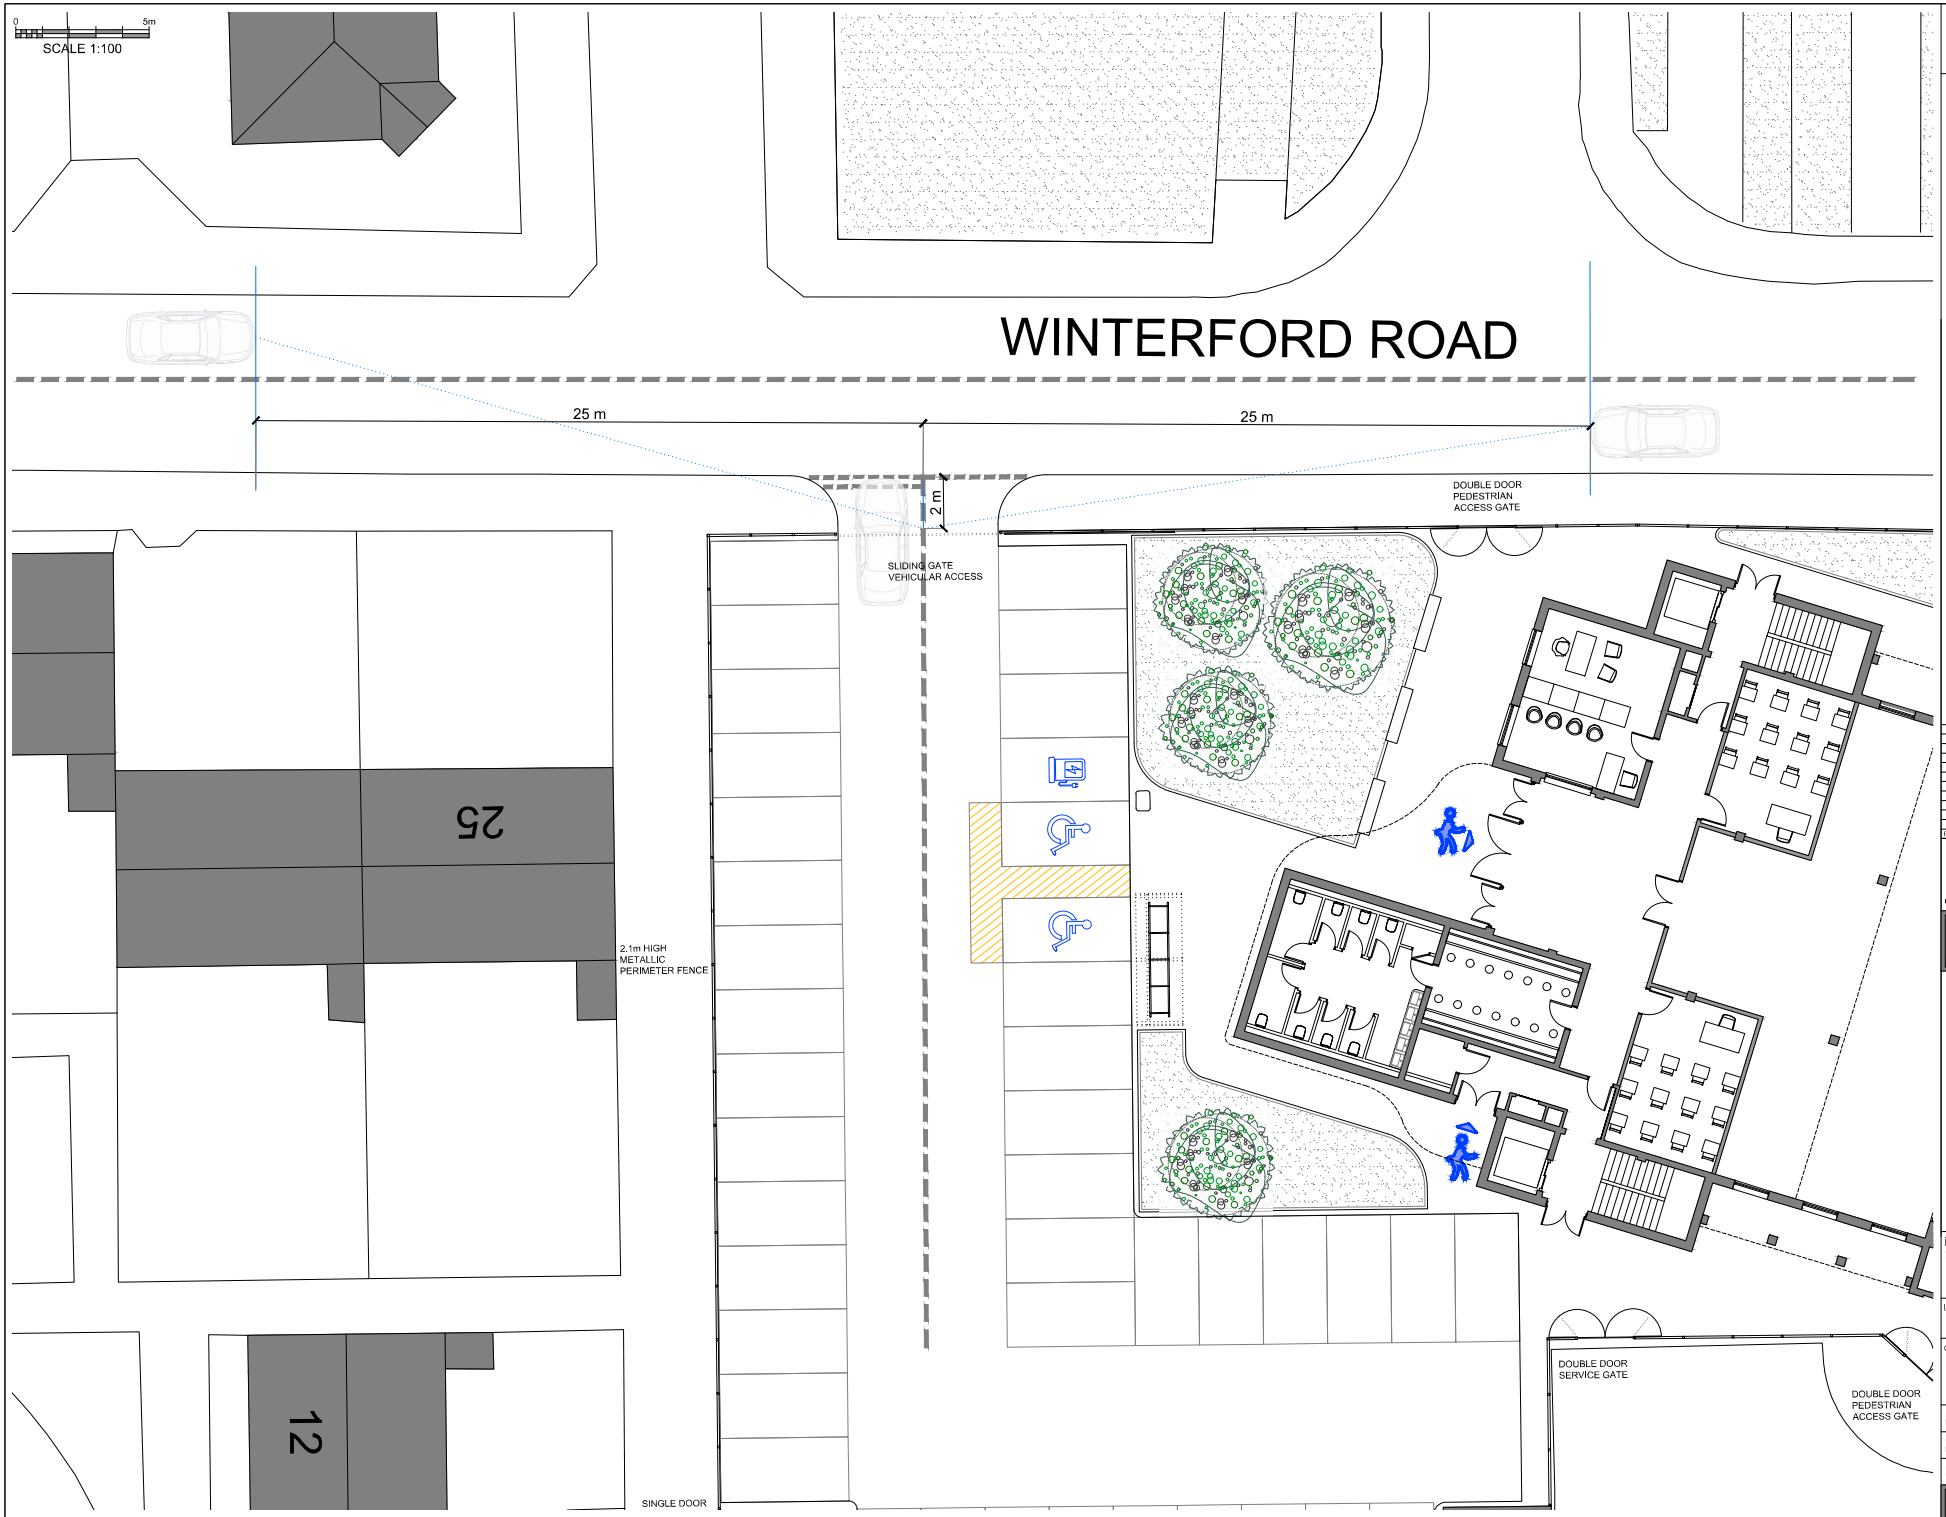

Proposed site plan

©
DO NOT SCALE. Use figured dimensions only. Contractor is to check all dimensions before commencement of works. This drawing is copyright. This data to be used as set out on the drawing not as live data. This drawing must only be used for the purpose for which it is supplied.

NOTES:

Rev No	Date	Revision Description	Issued by

SEED Architects.
Parsonage Chambers
3 Parsonage
Manchester
M3 2HW
● Tel: 0161 832 5750 ● E: office@seedarchitects.co.uk ●

status
Planning

job title
Sunnah Mosque, Manchester

Location
Winterford Road, Cheetham Hill, M8 9PB, Manchester

drawing title
Vehicular access - visibility splay

author	date
DR	18/12/25
checker	date
RH	18/12/25
scale	paper size
1:100@A1	A1

Project no.	Cont.	Seed drawing no.	Rev.
3283	-	S18	