
Copyright © of this drawing belongs solely to Group/d Architects Ltd. This drawing must only be used for the purpose for which it is supplied and its contents must not be copied for any purpose without written consent. All dimensions are to be checked on-site prior to commencing works. Any discrepancy found between information given on this drawing and that given elsewhere or recorded on site shall be notified immediately to the project architect in writing.

0 1 2 3 4m

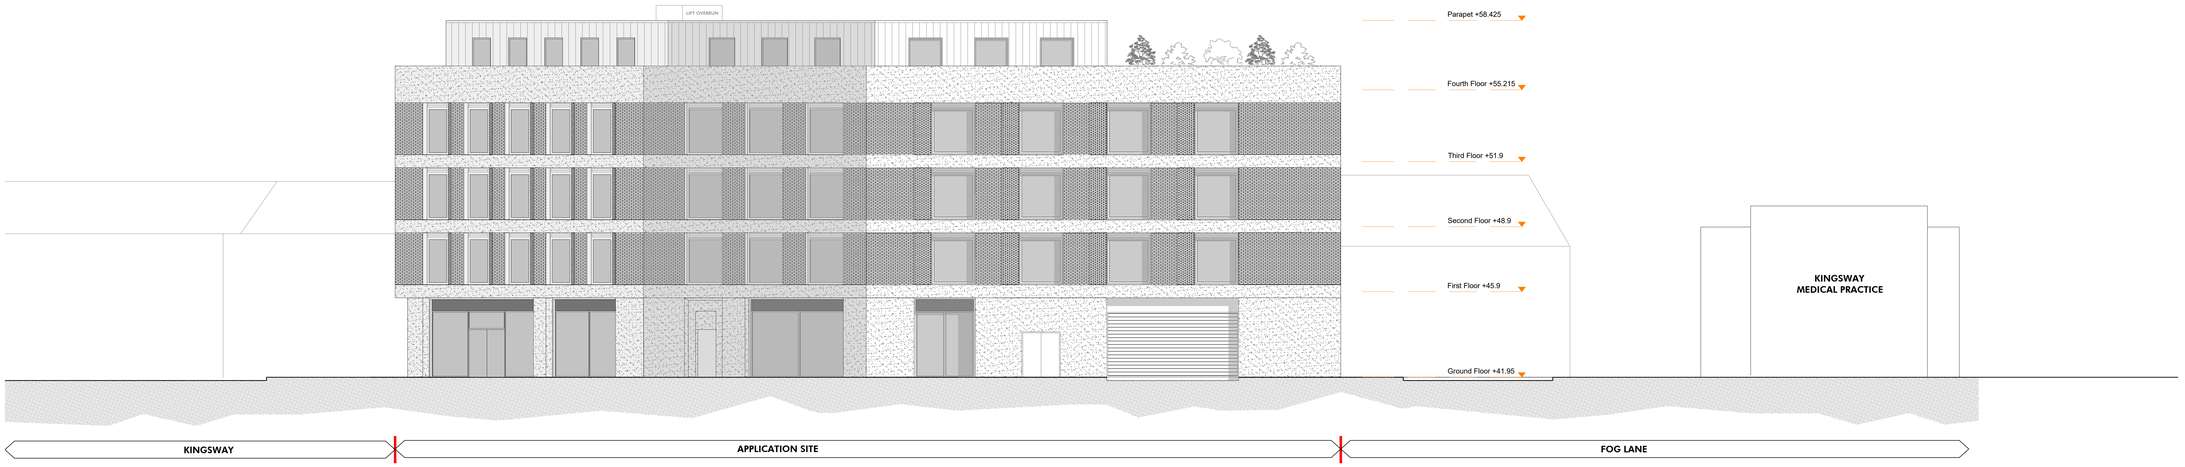

South Elevation (Fog Lane)

group/d
architects

groupd.co.uk
4 St Paul's Square / Liverpool / L3 9SJ
0151 542 5027
info@groupdarchitects.com

RIBA Chartered Practice

Status/Stage
Planning

Project
Renolds Corner

Address
Lane End Road, Manchester, M19 1WA

Scale 1:100 @ A0
Date 12/01/2026
Drawn by PT

Title
STREET SCENE ELEVATION FOG LANE

Dwg No
GDD25028-GDA-MB-ZZ-DR-A-1436

Rev	Date	Description	Drawn by
P##	--.--.--	First issue	--