
Copyright © of this drawing belongs solely to Group/d Architects Ltd. This drawing must only be used for the purpose for which it is supplied and its contents must not be copied for any purpose without written consent. All dimensions are to be checked on-site prior to commencing works. Any discrepancy found between information given on this drawing and that given elsewhere or recorded on site shall be notified immediately to the project architect in writing.

0 1 2 3 4m

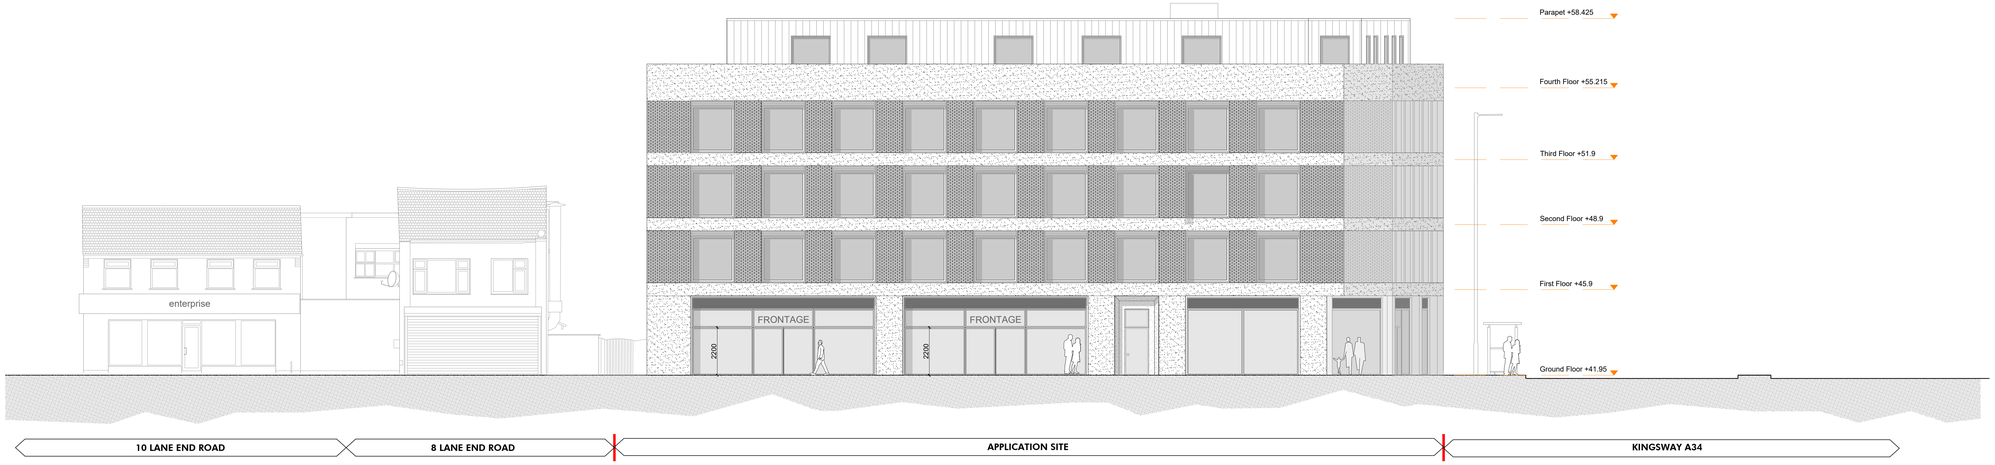

North Elevation (Lane End Road)

group/d
architects

groupd.co.uk
4 St Paul's Square / Liverpool / L3 9SJ
0151 542 5027
info@groupdarchitects.com

RIBA Chartered Practice

Status/Stage	Scale	Date	Drawn by
Planning	1:100 @ A0	12/01/2026	PT

Project
Renolds Corner

Address
Lane End Road, Manchester, M19 1WA

Title
STREET SCENE ELEVATION LANE END ROAD

Dwg No
GDD25028-GDA-MB-ZZ-DR-A-1415

Rev	Date	Description	Drawn by
P##	–.–.––	First issue	–