This drawing is the copyright and property of NatWest Group plc.
It must not be copied or published without written consent.
Only scale from this drawing for planning consent purposes.

Architecture


Lewis & Hickey Ltd
1 St. Bernard's Row
Edinburgh, EH4 1HW
0131 343 6222
edinburgh@lewishickey.com

Edinburgh | Guildford | London | Manchester | Nottingham

KEY

REMOVALS

DOWNTAKINGS / REMOVALS

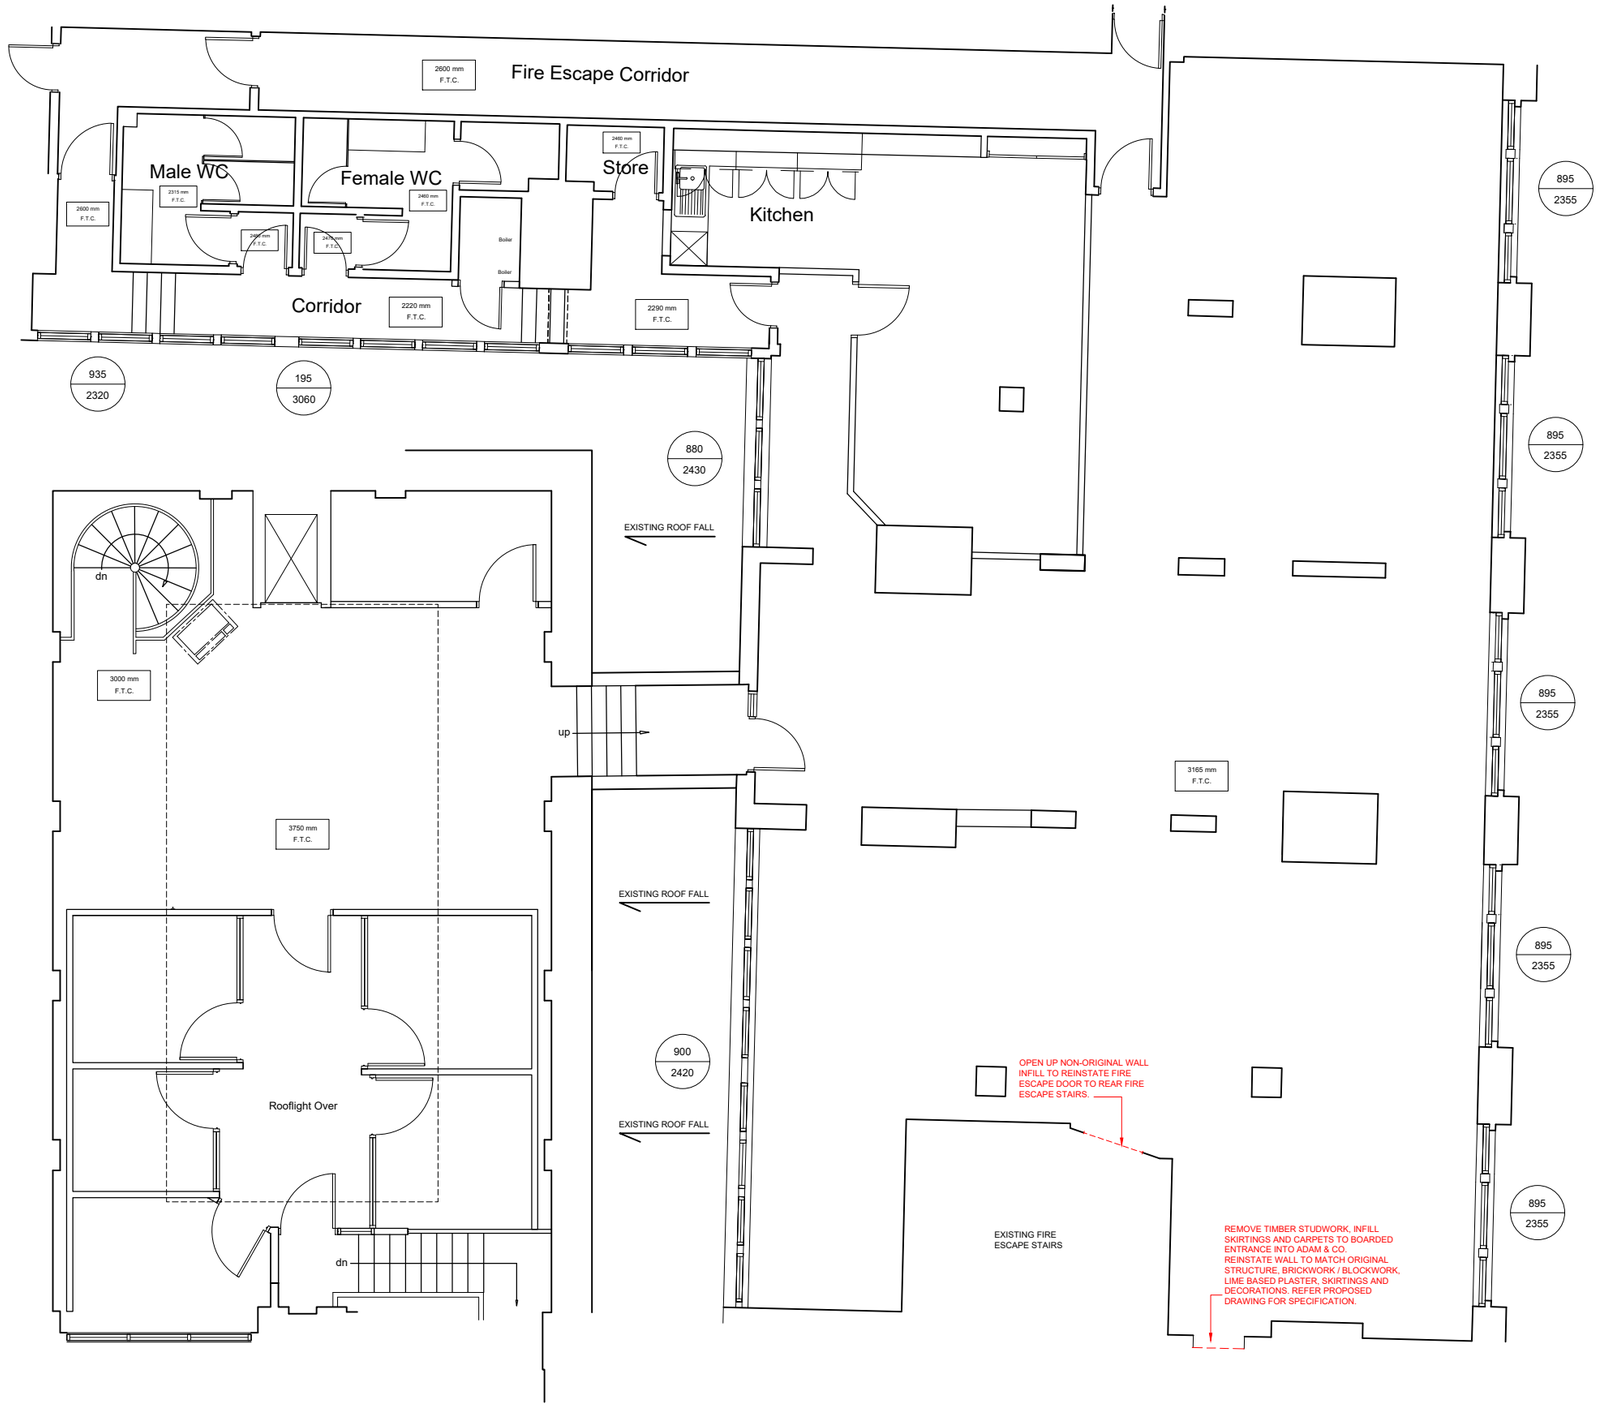

25 ST ANN STREET

17 ST ANNS SQUARE

0 0.5 1 1.5 2 2.5m 5m

rev	date	description	drawn	checked
D	10.02.26	REVISION CLOUDS REMOVED FOR LISTED BUILDING APPLICATION.	RH	10.02.25
C	10.11.25	AMENDED TO SHOW DOOR TO BRIDGE LINK RETAINED.	RH	10.11.25
B	06.11.25	AMENDED TO SHOW BRIDGE LINK NOW RETAINED. WORK TO BUILDING SERVICES REDUCED.	KL	06.11.25
A	27.03.25	ADDRESS UPDATED. NOTES CHANGED TO REFER TO PROPOSED DRAWING FOR PROPOSED SPECIFICATION.	RH	27.03.25

NatWest Group

address
25 ST ANN STREET
MANCHESTER
M2 7PW

ref no. -
sortcode 160002

description
MEZZANINE FLOOR PLAN
EXISTING & DOWNTAKING
SEPARATION WORKS

status

IPMS1 -
sqm -

IPMS2 -
sqm -

scale 1:50
paper size A1

scale 1:100
paper size A3

drn ZR date 18/07/24
chk RH date 02.09.24

brand

nw drawing number E7480-EX-MZ

rev. D