

COPYRIGHT IN THIS DRAWING REMAINS WITH KITSON ARCHITECTURE LIMITED


DO NOT SCALE TO ASCERTAIN DIMENSIONS

Rev.	Description	Date
A	Additional notes included	03.11.25

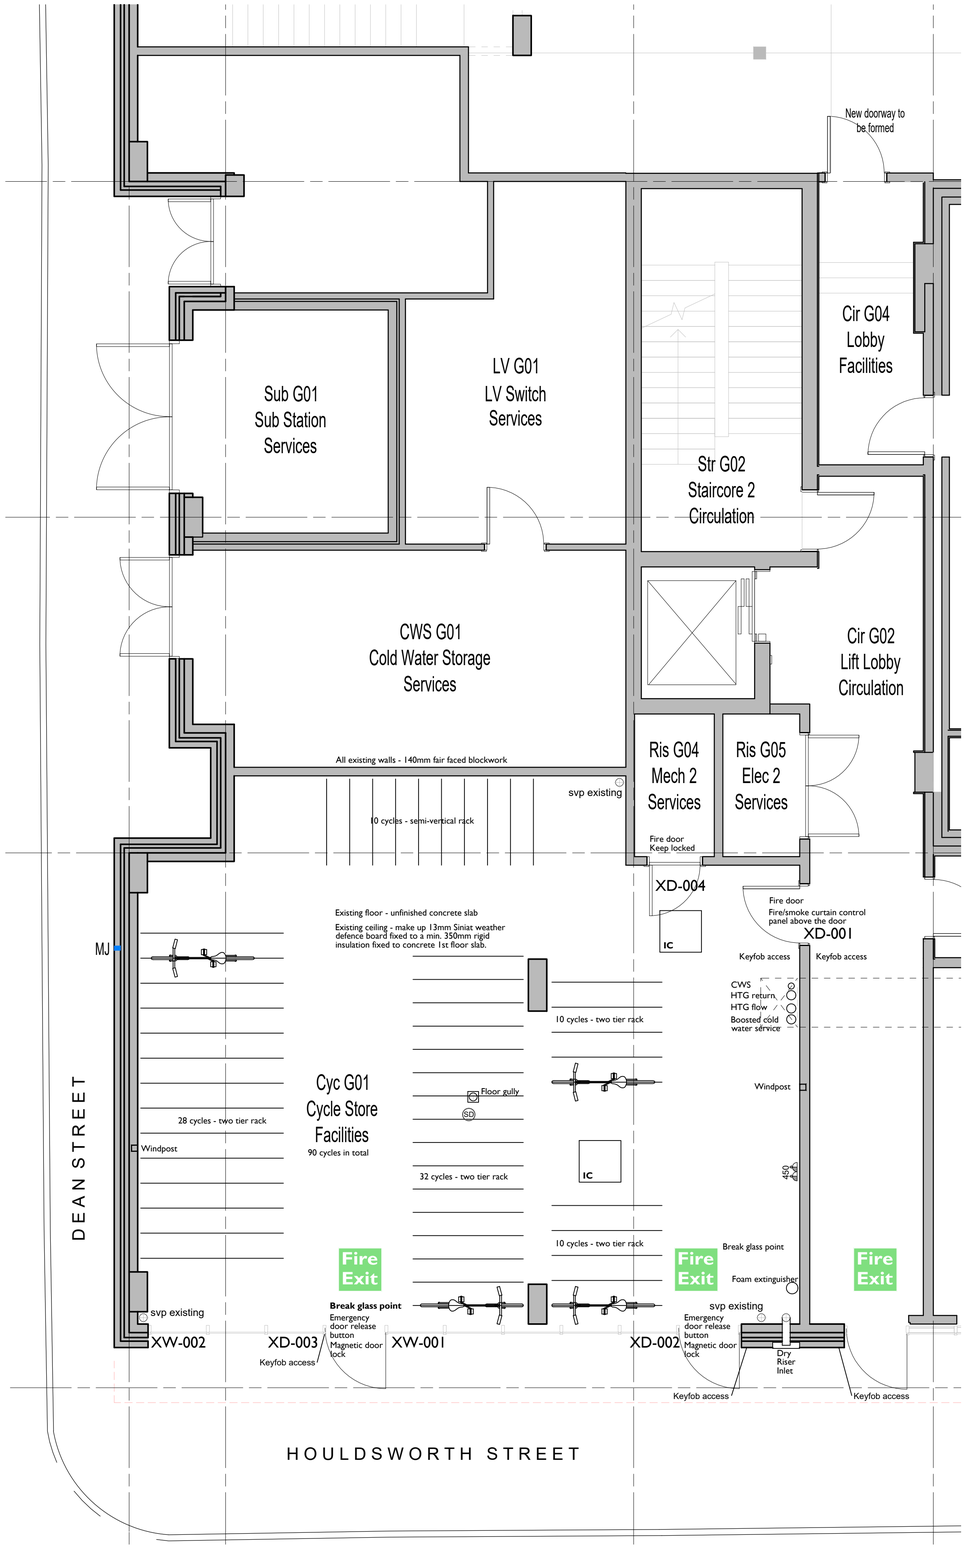

GROUND FLOOR PLAN AS EXISTING

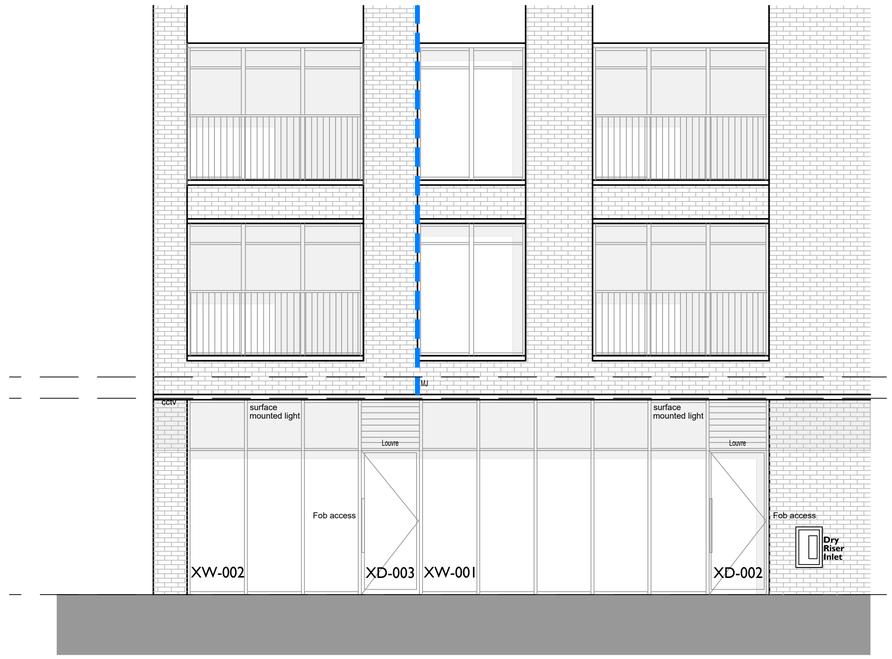

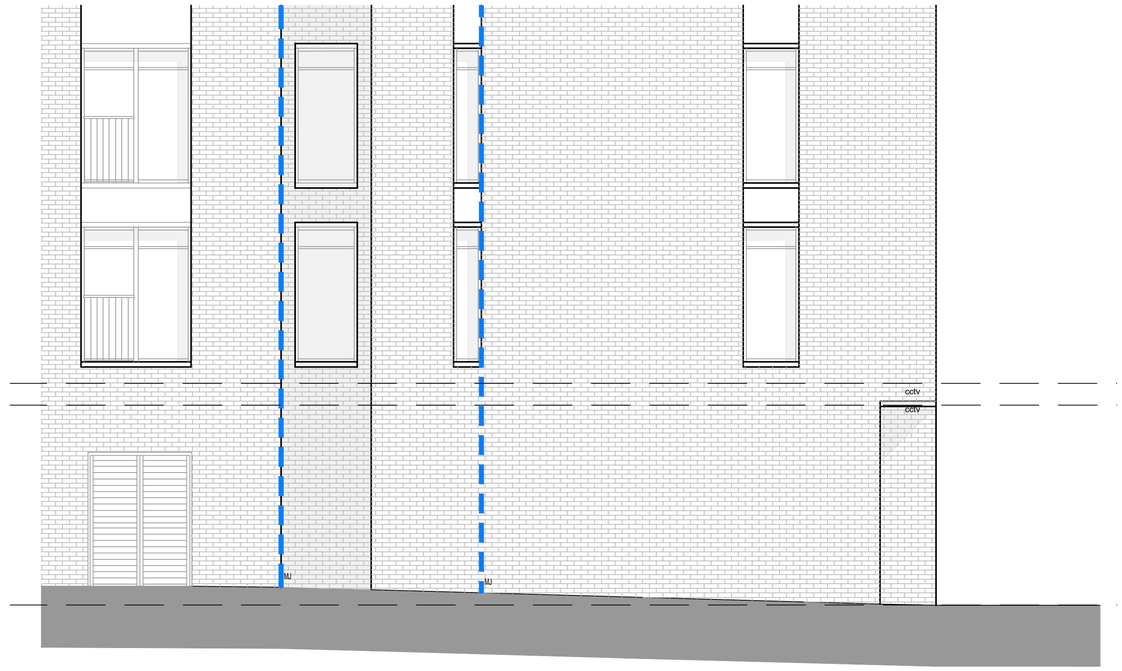

ELEVATIONS AS EXISTING

KEY

- XD-009 — All existing doors referenced
- XW-003 — All existing windows referenced
- Fire Exit — Fire Escape
- SVP existing and run along the ceiling.
- Double switched socket (450 denotes height from finished floor level).
- Smoke detector to BS 5446-1: 2000.
- MJ - Movement joint
- IC - Inspection Chamber
- Demolition / removal

0.5 1 2 3 4 5 metres

Client
JENNOR

Project
THE ASTLEY, MANCHESTER
NEW GENERATOR

Drawing Title
GROUND FLOOR PLAN & ELEVATIONS AS EXISTING

Drawing Number	Revision
635-002	A
Status: PLANNING	Author: TRP
Scale @ A1: 1:50	Date: 05 08 2025

KITSON Architecture Ltd
Suite 22 Carlton Place
28-32 Greenwood Street
Altrincham
Cheshire
WA14 1RZ
0161 637 2764
mail@kitsonarchitecture.co.uk
www.kitsonarchitecture.co.uk

KITSON ARCHITECTURE