




Front Elevation 1:100

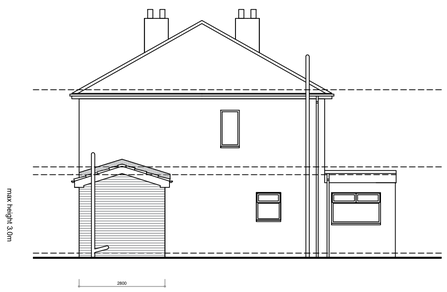


Right Elevation 1:100

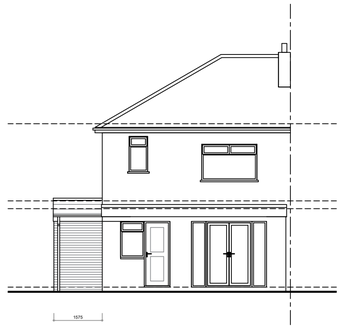


Rear Elevation 1:100

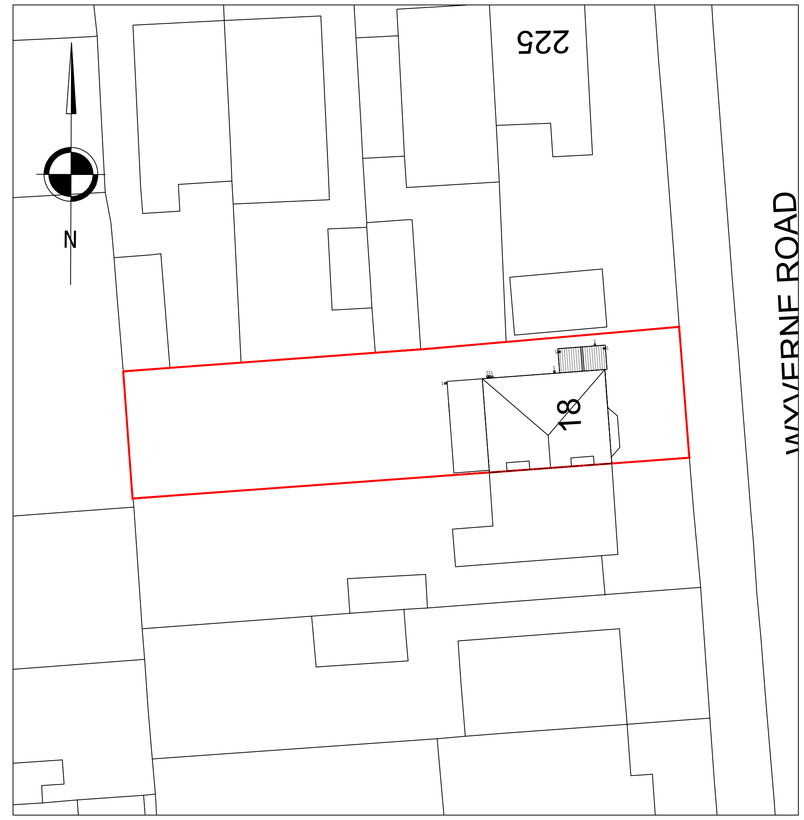


Site Plan 1:200

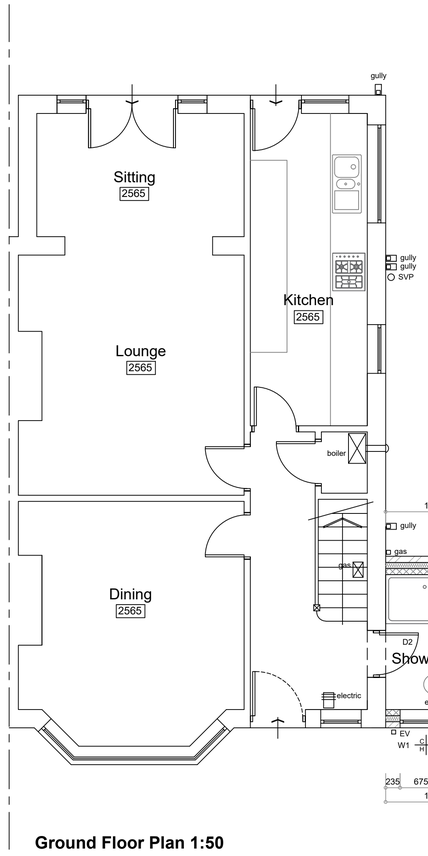

Ground Floor Plan 1:50

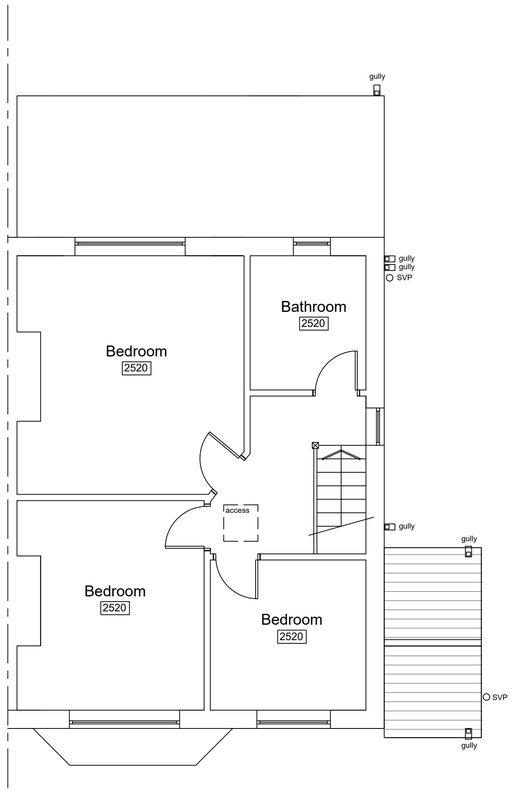

First Floor Plan 1:50

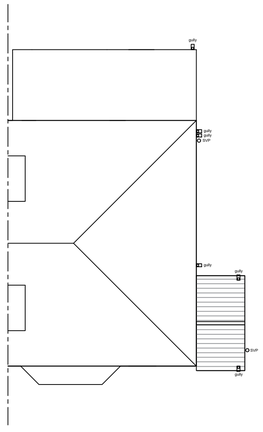

Roof Plan 1:100

18 WYVERNE ROAD, CHORLTON, MANCHESTER, M21 0ZN

Scale Bar 1:50
0 1m 2m 3m 4m 5m

Scale Bar 1:200
0 4m 8m 12m 16m 20m

Scale Bar 1:100
0 2m 4m 6m 8m 10m

Scale Bar 1:1250
0 25m 50m 75m 100m 125m

This drawing is the copyrighted. Contractors must check all dimensions on site.

Rev	Date	Description
-	-	-

job: 18 Wyverne Road, Chorlton, Manchester, M21 0ZN

title: Proposed Plans & Elevations

Andrew Johnson

date: 02/26

scale: 1:100 1:50 @ A1

revision: A B C D E

drawing no: 02