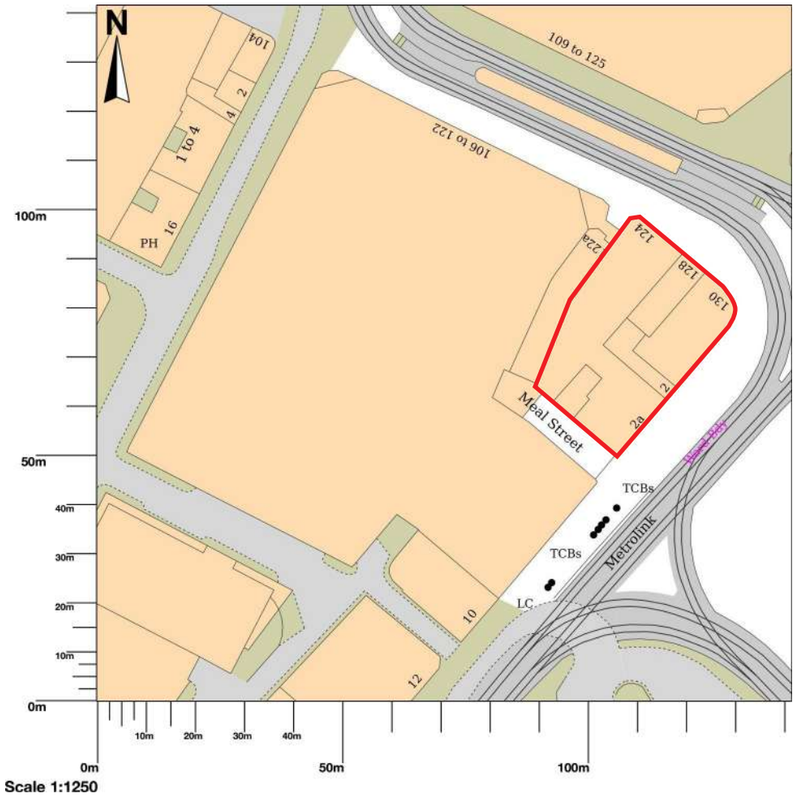


PROJECT TITLE		SCALE	DATE	DRAWING TITLE
Royal Buildings Manchester	Site Boundary	1:1250@A3	27/02/2025	Site LocationPlan

Market Street

Fountain Street


5-17
Market Street

106-122
Market Street

Piccadilly
Gardens

Mosley Street

35
Marble Street

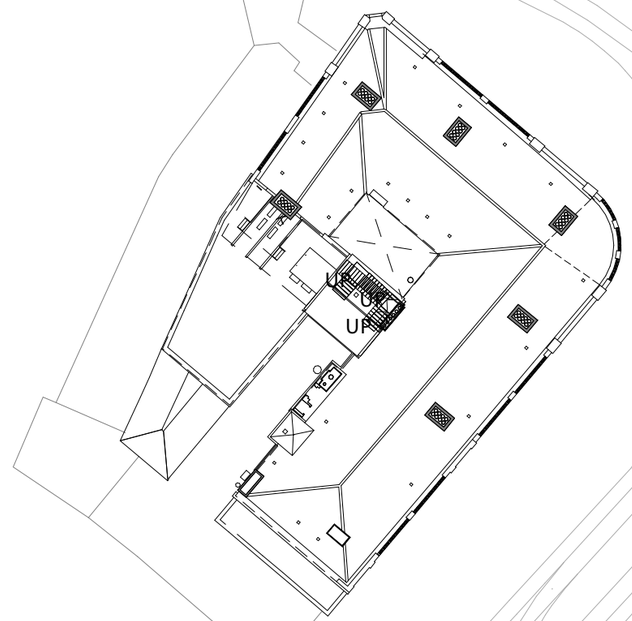

0 10m 20m 30m

PROJECT TITLE		SCALE	DATE	DRAWING TITLE
Royal Buildings Manchester		1:500@A3	27/02/2025	Siteplan - Existing

Market Street

Fountain Street


5-17
Market Street

106-122
Market Street

Piccadilly
Gardens

Mosley Street

35
Marble Street

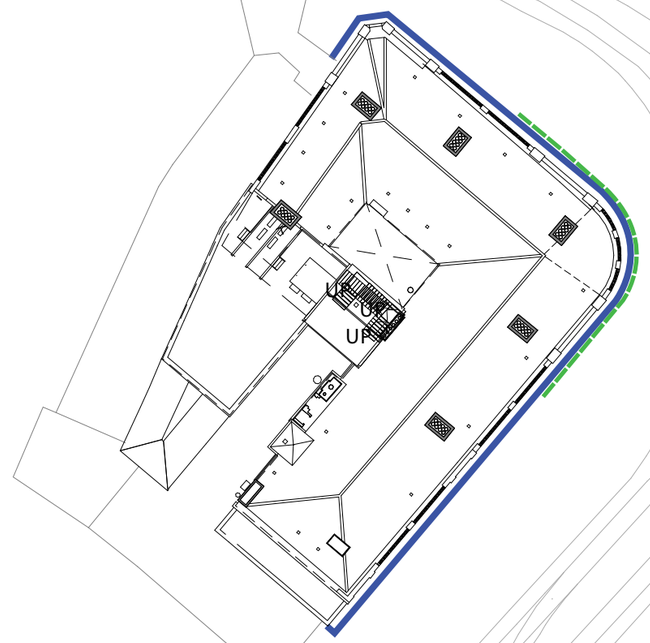

0 10m 20m 30m

PROJECT TITLE Royal Buildings Manchester		Buildign Wrap Inset Commercial Banner	SCALE 1:500@A3	DATE 27/02/2025	DRAWING TITLE Siteplan - Proposed



PROJECT TITLE Royal Buildings Manchester		SCALE 1:200@A3	DATE 27/02/2025	DRAWING TITLE South Elevation - Existing



PROJECT TITLE Royal Buildings Manchester	SCALE 1:200@A3	DATE 27/02/2025	DRAWING TITLE South Elevation - Proposed



PROJECT TITLE Royal Buildings Manchester		SCALE 1:200@A3	DATE 27/02/2025	DRAWING TITLE North Elevation - Existing



PROJECT TITLE		SCALE	DATE	DRAWING TITLE
Royal Buildings Manchester		1:200@A3	27/02/2025	North Elevation - Proposed



MOSELEY ST

MARKET ST

1m 5m 10m

PROJECT TITLE Royal Buildings Manchester		Buildign Wrap Inset Commercial Banner	SCALE 1:200@A3	DATE 27/02/2025	DRAWING TITLEExistingProposed



1m 5m 10m

PROJECT TITLE Royal Buildings Manchester		Buildign Wrap Inset Commercial Banner	SCALE 1:200@A3	DATE 27/02/2025	DRAWING TITLE Flattened Full Elevation - Proposed