PLANS 2 EXTEND

PROJECT:
DEMOLITION OF EXISTING REAR BAY WINDOW IN PREPARATION FOR WRAP AROUND SINGLE STOREY EXTENSION

ADDRESS: 18 BROUGHVILLE DRIVE
EAST DIDSBURY
MANCHESTER
M20 5WH

Drawn by: Spencer
Checked by: Chris

CLIENT: TONY PARKER

Drawing No. P2E11082025 REVB

PLANNING PURPOSE DRAWINGS


SCALE: 1:500 - PAGE SIZE A4

REVB Date: 04/03/2026

Plans 2 Extend Ltd
34 Market Street
Atherton
M46 0DG
email address:
Chris@plans2extend.co.uk

drawings subject to final approval
Plans 2 Extend Ltd: 07557367769

PROPOSED SITE PLAN

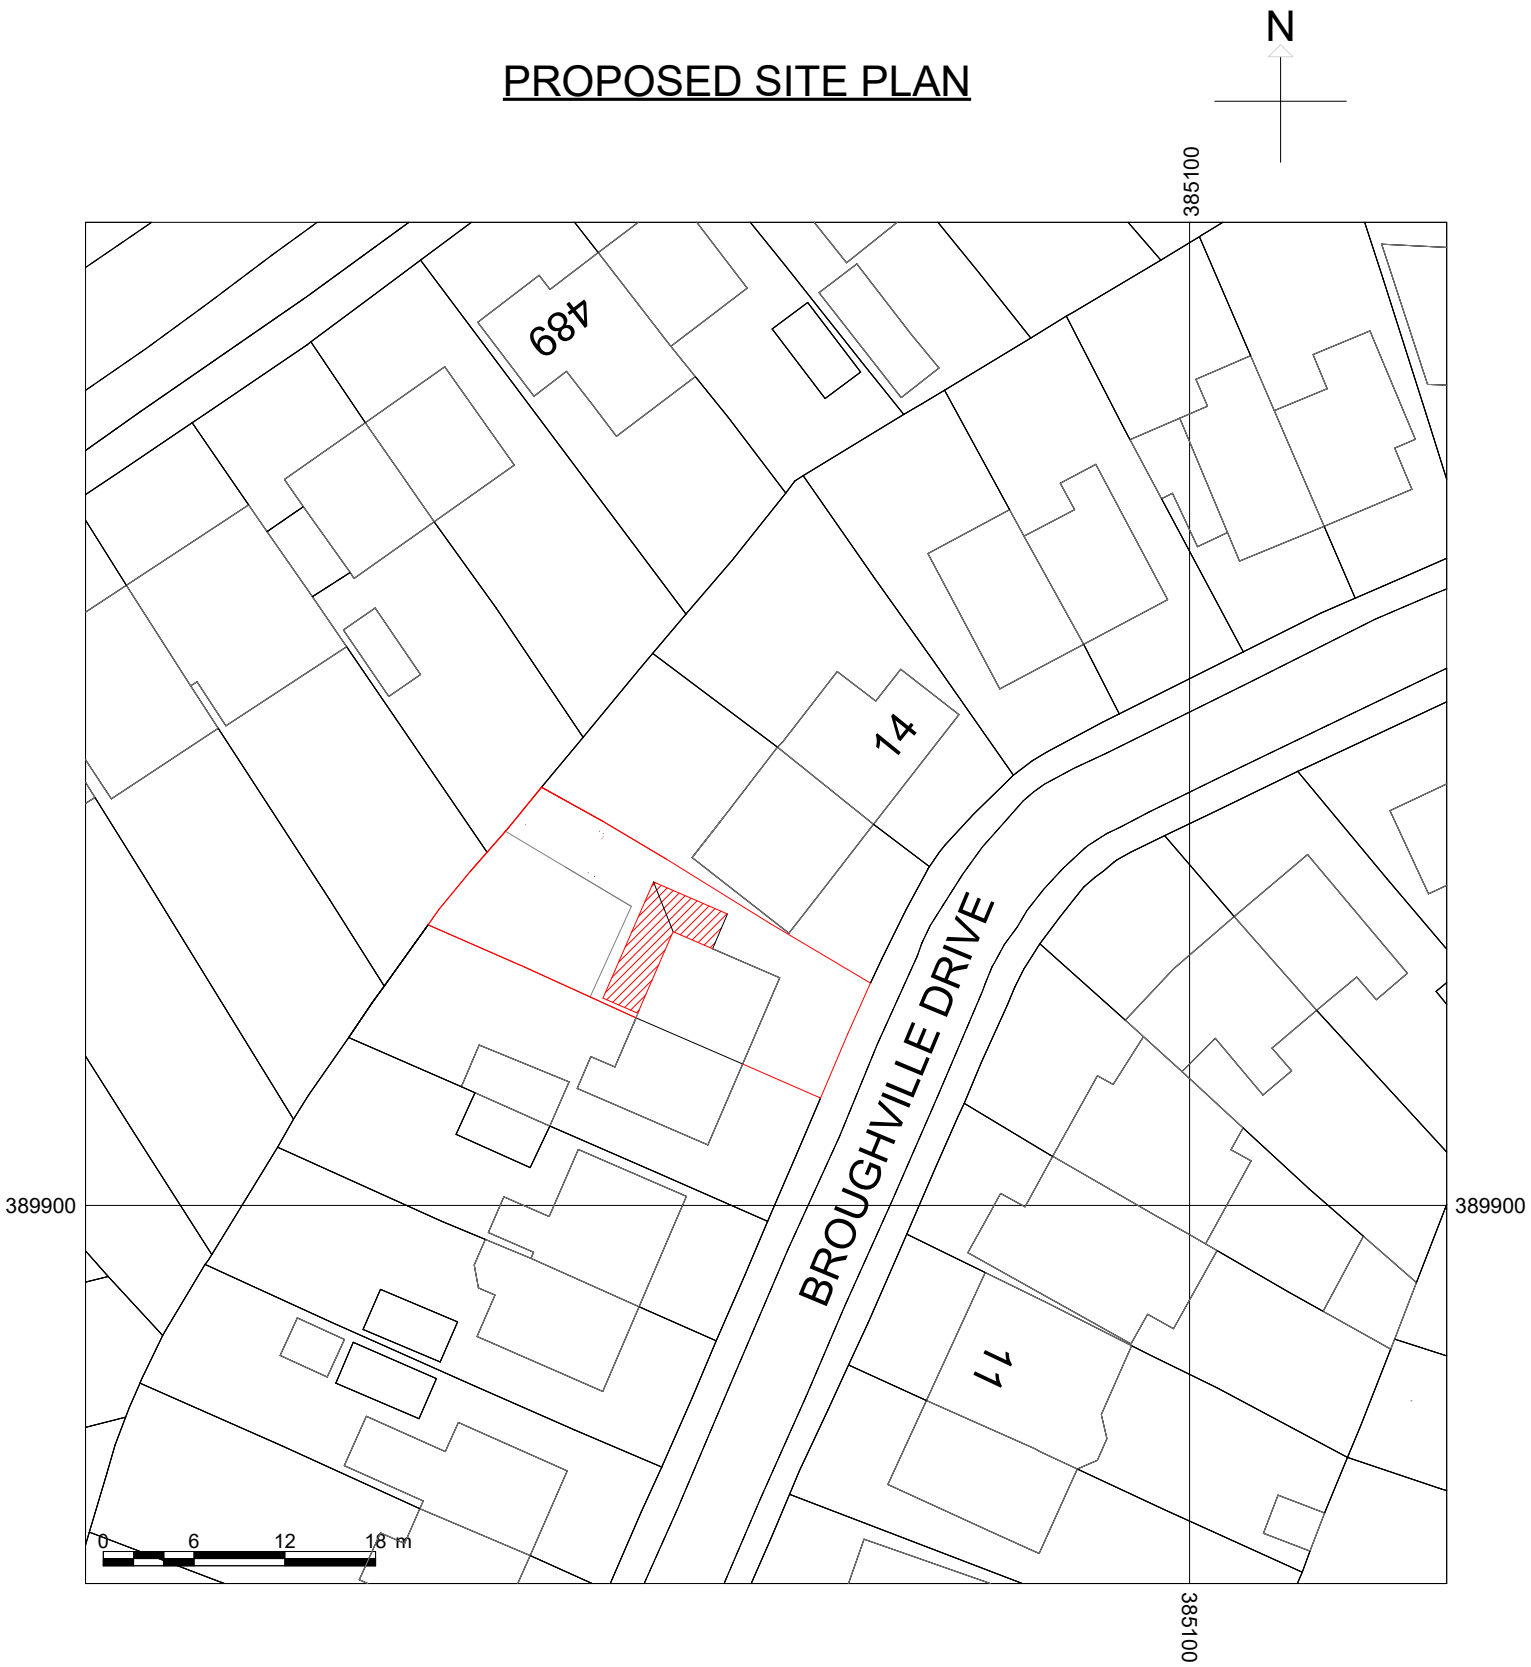

0 20 40 60 80

0 10 20 m

Metres