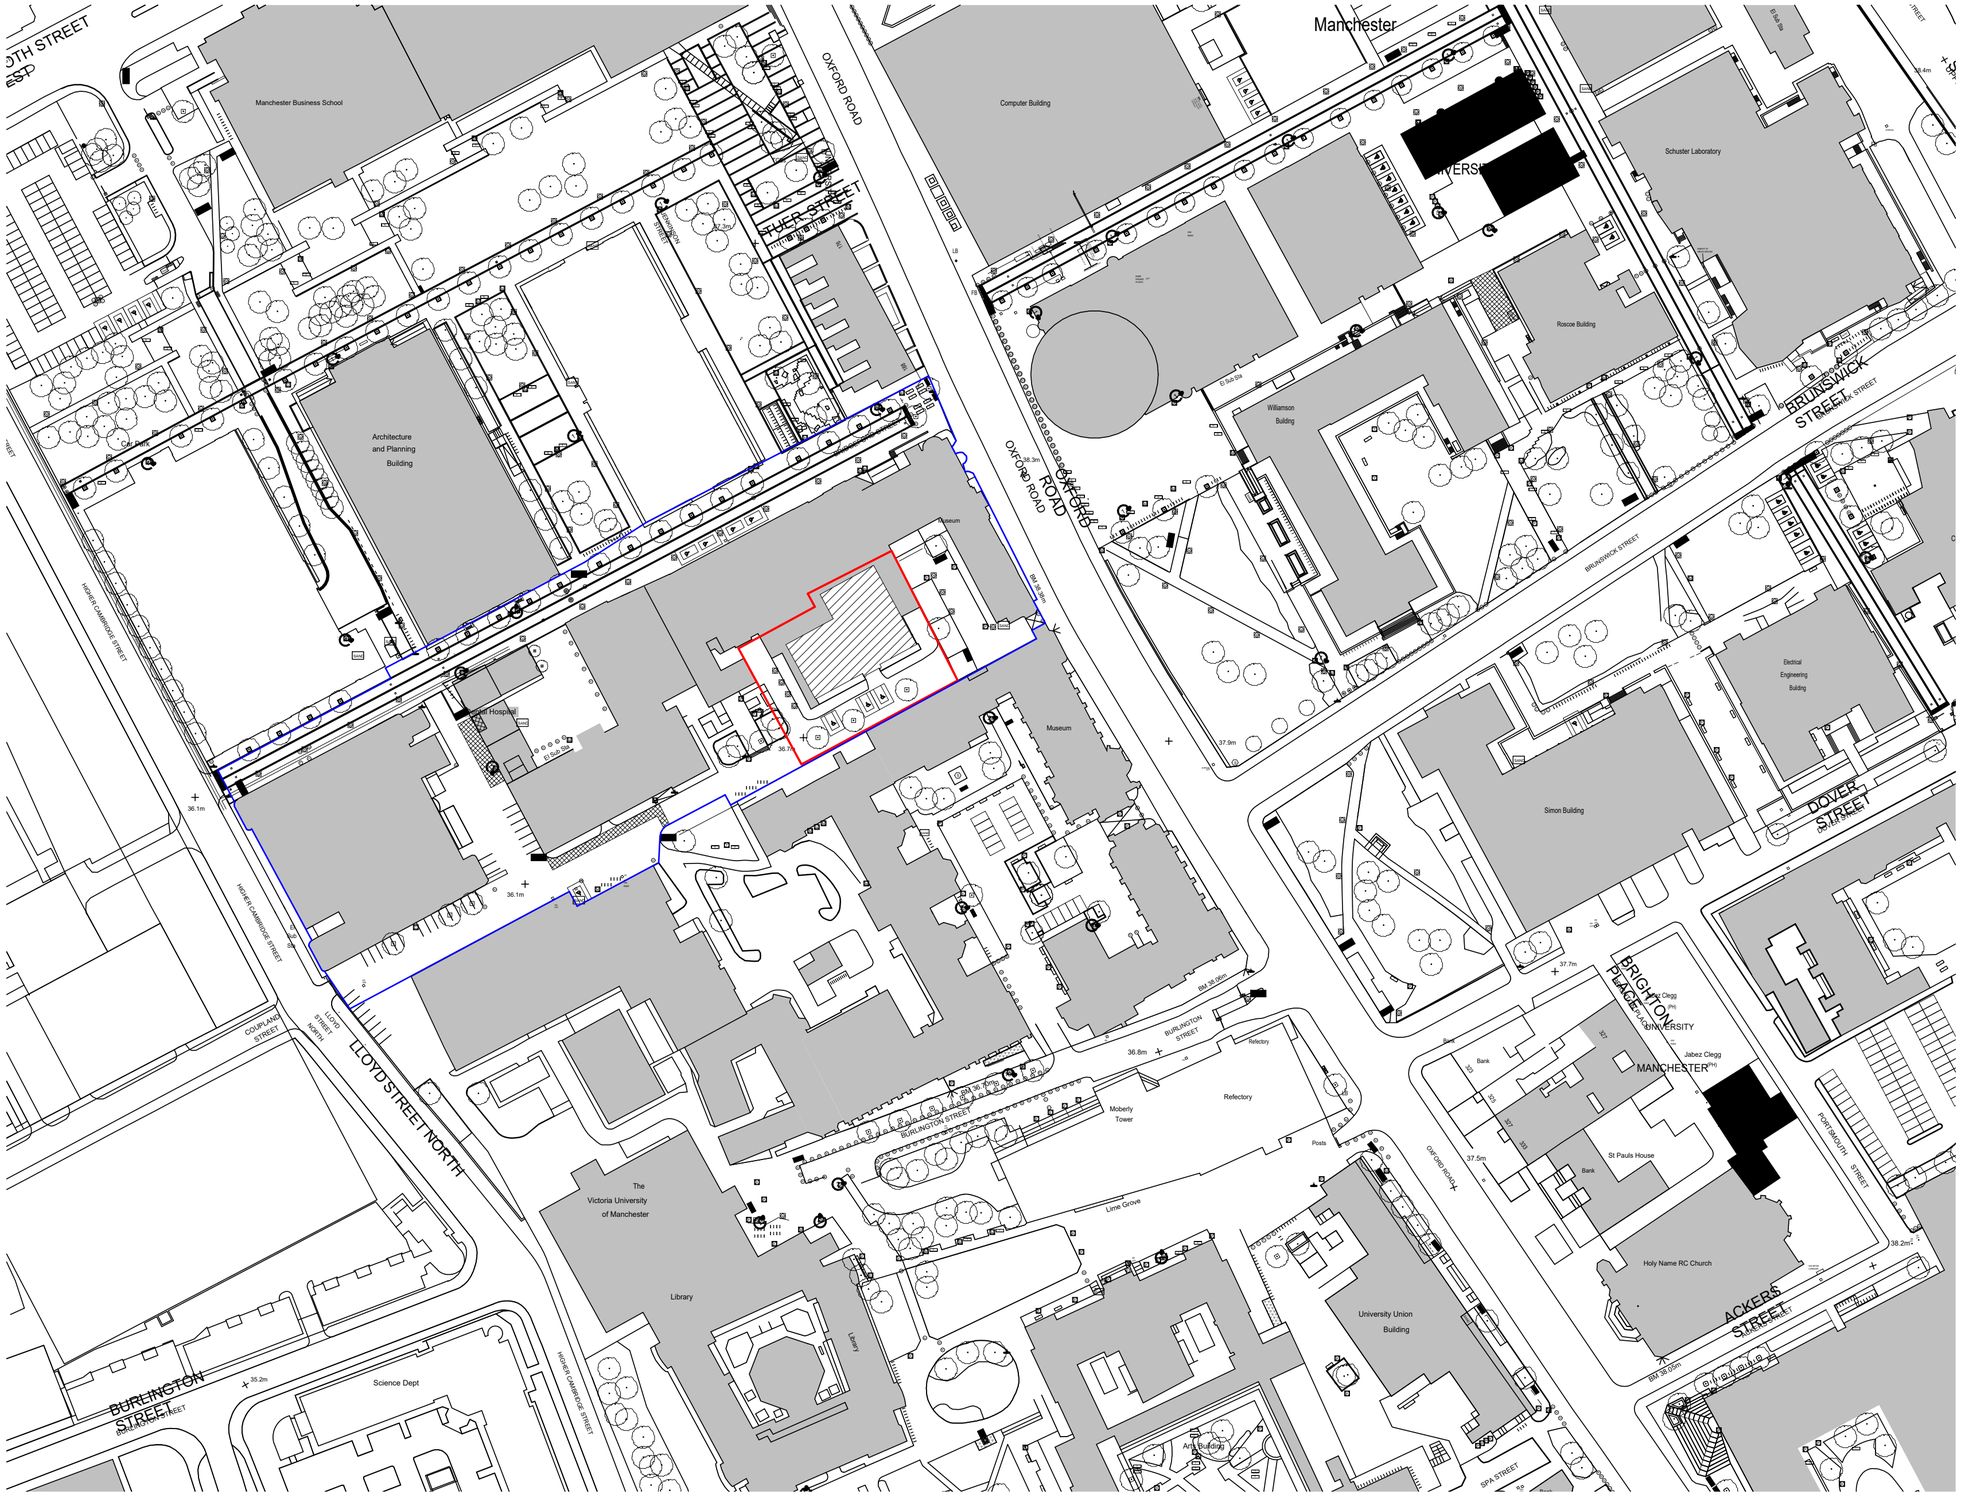


1 Site Plan

1 : 1250

Notes:

- This drawing is copyright.
- Do not scale dimensions from this drawing.
- This drawing is to be read in conjunction with all other relevant drawings.
- All discrepancies on this drawing are to be reported to the architect.
- Do not modify any element of this drawing.
- Use drawing only for purpose(s) issued.
- This drawing may contain colour.

North Point

Scale Bar

0 12.5m 37.5m 62.5m

Scale: 1:1250

Key Plan

The following external model files are included within this drawing:

Rev	Date	Revision Notes	Drawn	Review
P6	2025/08/12	Roof drawings issued for LBC	AB	RM
C1	2024/12/19	Construction Issue	AB	RM
P5	2023/12/01	Listed Building Consent Submission.	AB	RM
P4	2023/10/06	Stage 4 Issue for Costing	AB	RM
P3	2023/09/29	Drawing updated following conservation consultant comments.	AB	RM
P2	2023/09/07	Drawings issued for LBC Demolition Application	AB	RM
P1	2023/07/28	Site Plan issued to Heritage consultant	AB	RM

MANCHESTER 1824
The University of Manchester

ARCADIS

Project
Rutherford Building

Drawing Title
Site Plan

Job Number	Date	Security Classification	Drawn By
141532	19.05.23		AB
Scale@A2	Purpose		Reviewed By
1 : 1250	CONSTRUCTION		RM

Drawing Number
0005-RBUM-ARC-XX-ZZ-DR-A-0005

Revision
P6