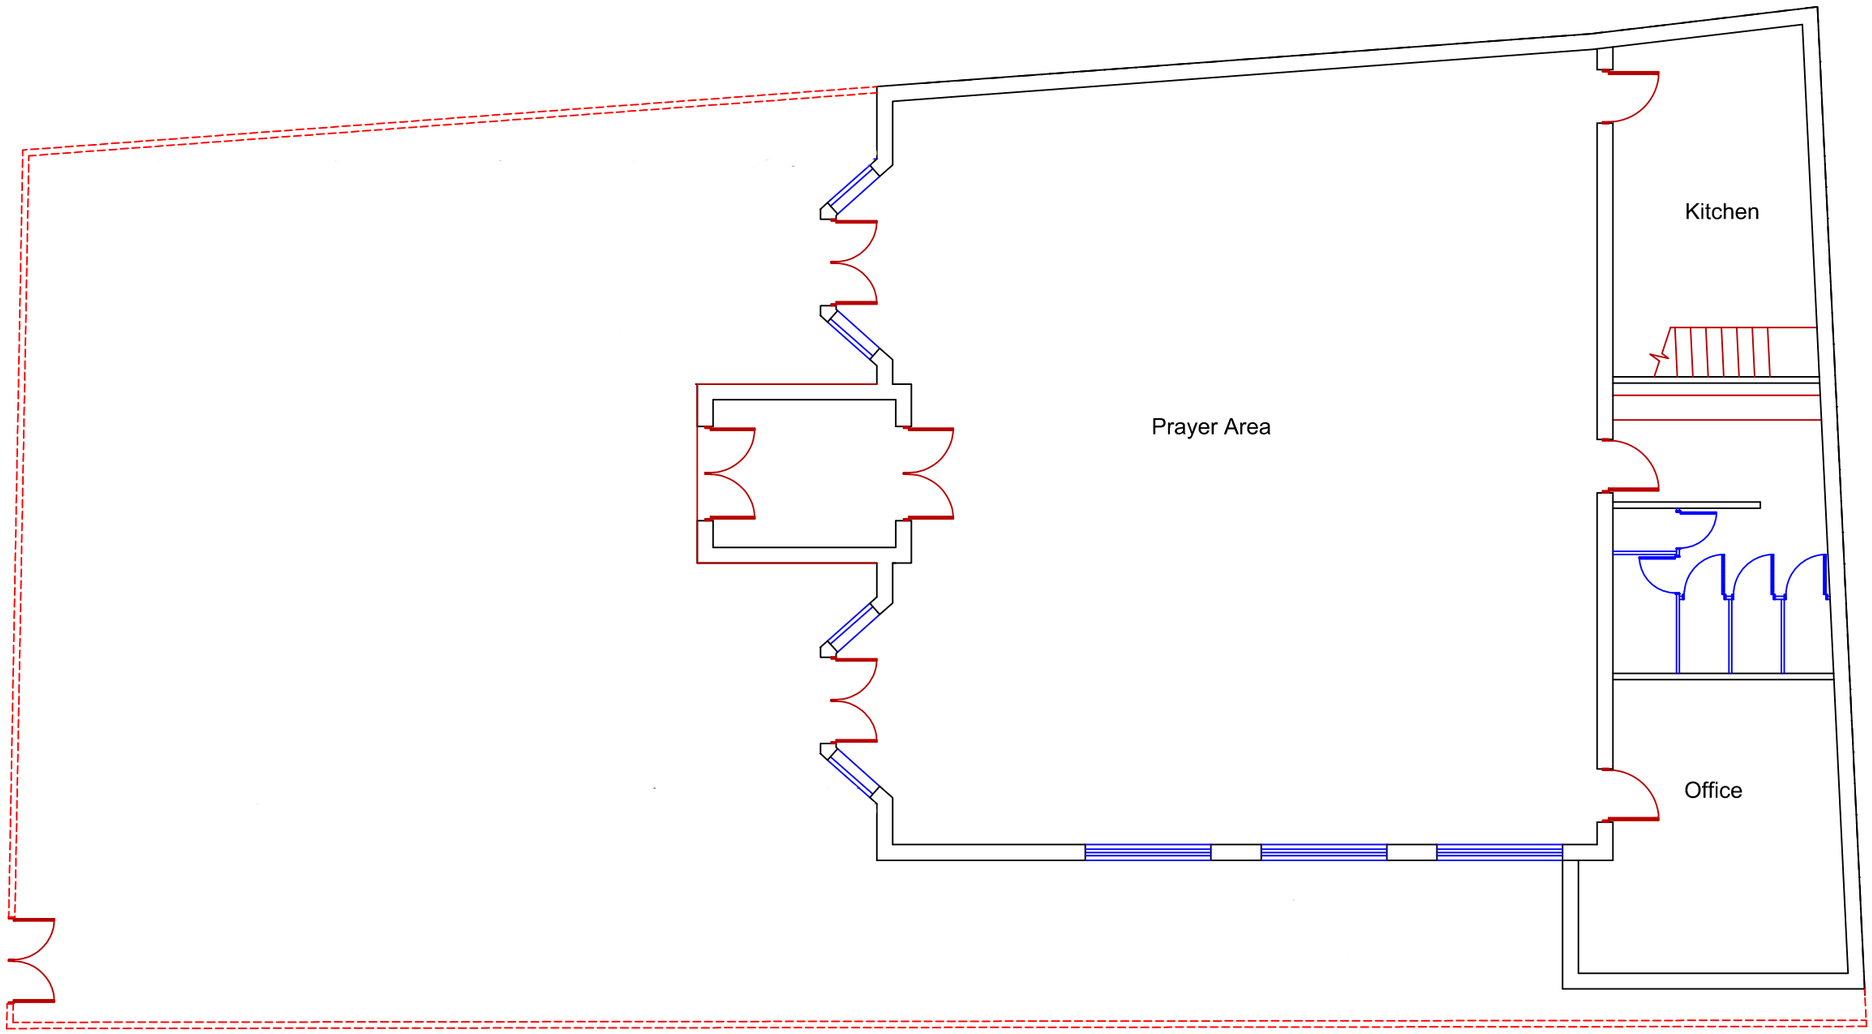


VISUAL SCALE 1:100

0m 1m 2m 3m 4m 5m

ADDRESS: 37-39 Upper Lloyd St, Manchester M14 4HY	CLIENT: Markaz IBRAHEEM		PROJECT
SHEET: Existing Floor Plan	Date	Scale: 1/100@A3	
	Drawn by	Dwg No.: 1	MANCHESTER COUNCIL / PURPOSE OF ISSUE
	Checked by	Rev.: P1	