Services Route Key	
	Drainage Route
	Electrical Route
	Ducting Route

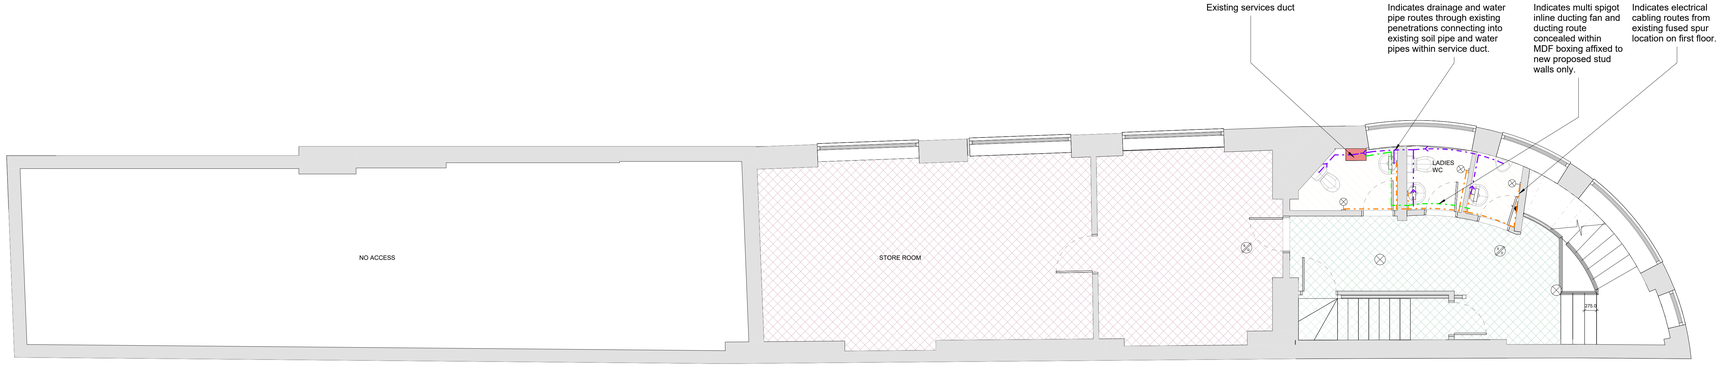

01 - First Floor (Services)
1 : 50

https://www.castironairbricks.co.uk/product/conservation-vent-grille/

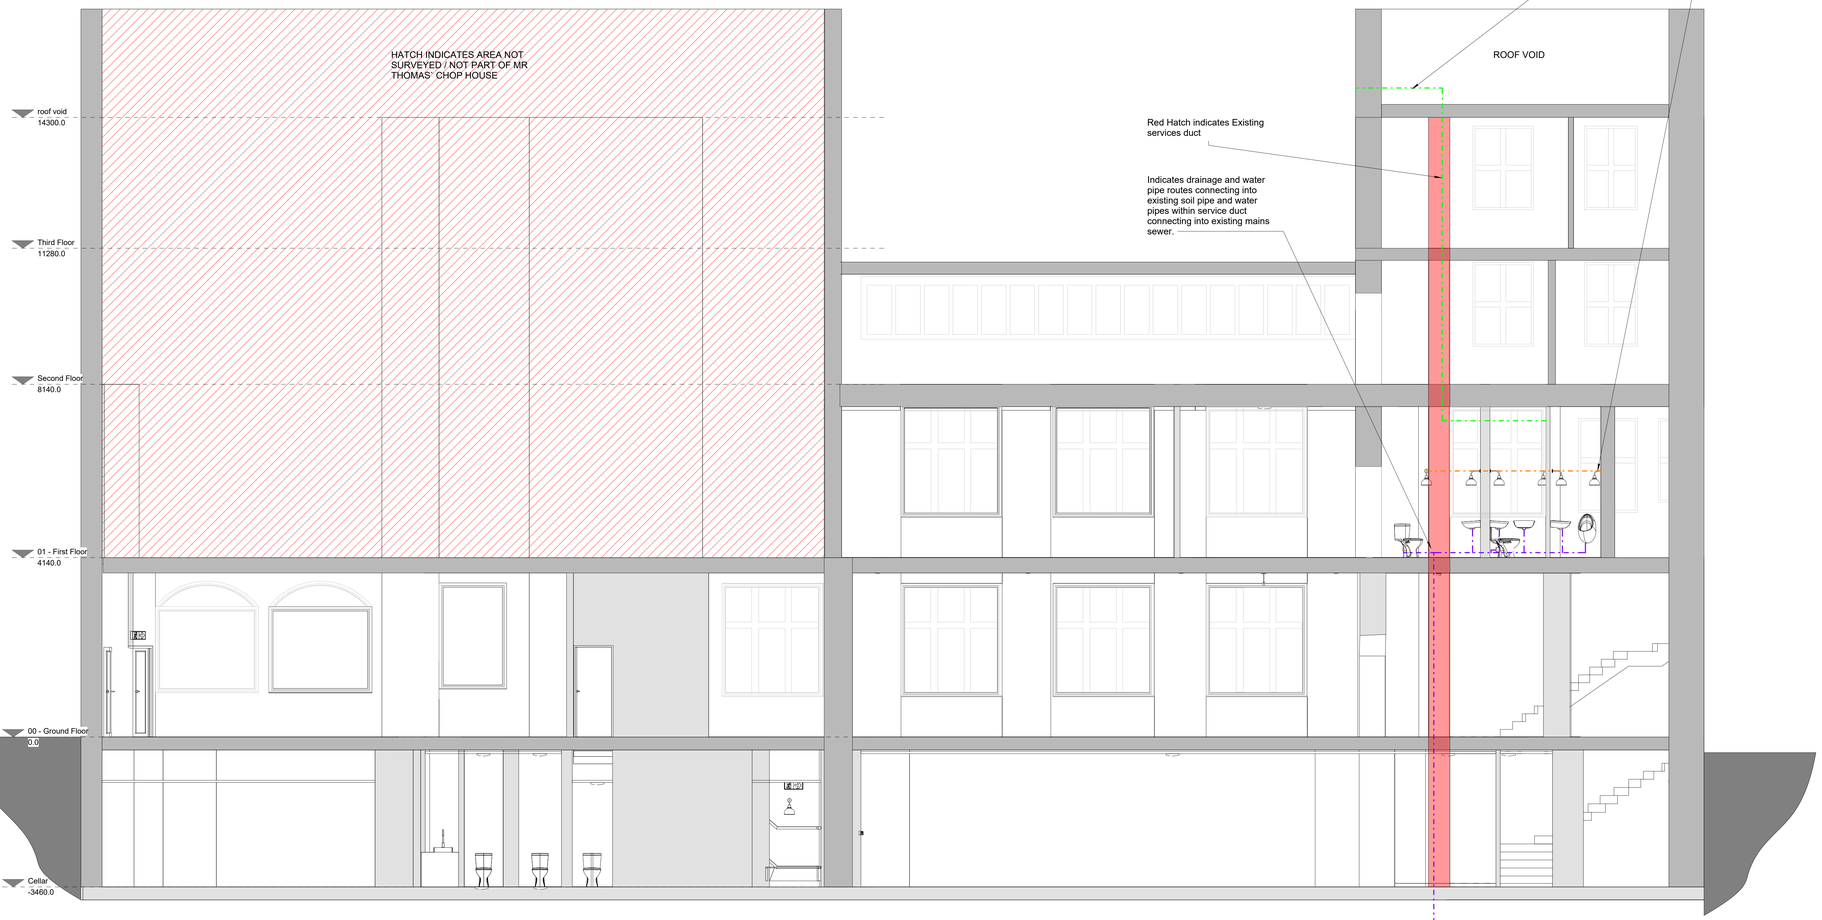

Section - Services Route
1 : 50

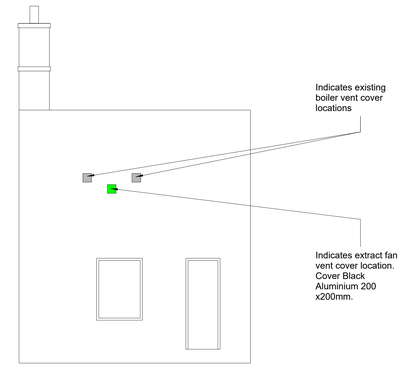

Rear Elevation (from Flat roof) indicating extract vent cover location

A 14.01.2026 External Vent Spec added
P1 20.10.25 First Issue for Information
Issue Purpose / Status

Drawing Number: 0017 — Revision: A

Drawing Title: Services Route Plan and Section

Project: Mr Thomas`s Chop House, Manchester

Client: Kieron Dunne - Punch Pubs

Job Number	Size	Scale
3180	A0	1 : 50
Drawn	Approved	Date
CJP	JP	14.01.2026

mgi

THIS DRAWING REMAINS THE COPYRIGHT OF MGI PARTNERS LLP & MAYBERRY GROUP HOLDING LIMITED AND IT MUST NOT BE COPIED OR REPRODUCED WITHOUT OUR CONSENT.
ALL SETTING OUT, DIMENSIONS AND LEVELS SHOULD ONLY BE TAKEN FROM THE FIGURED DIMENSIONS VALUES STATED ON THE DRAWING. NO ATTEMPT SHOULD BE MADE TO SCALE FROM THE DRAWING. ALWAYS ASK IF YOU REQUIRE MORE INFORMATION.
ANY VARIATION BETWEEN DRAWINGS AND SITE CONDITIONS ARE TO BE REPORTED TO MGI PARTNERS IMMEDIATELY. ALL CONTRACTORS MUST VISIT THE SITE AND BE FULLY SATISFIED WITH THE CONDITIONS AND LIMITATIONS BEFORE PROCEEDING WITH THE WORK THEY ARE REQUIRED TO CARRY OUT.
THIS DRAWING MUST NOT BE USED ON SITE UNLESS ISSUED FOR CONSTRUCTION.