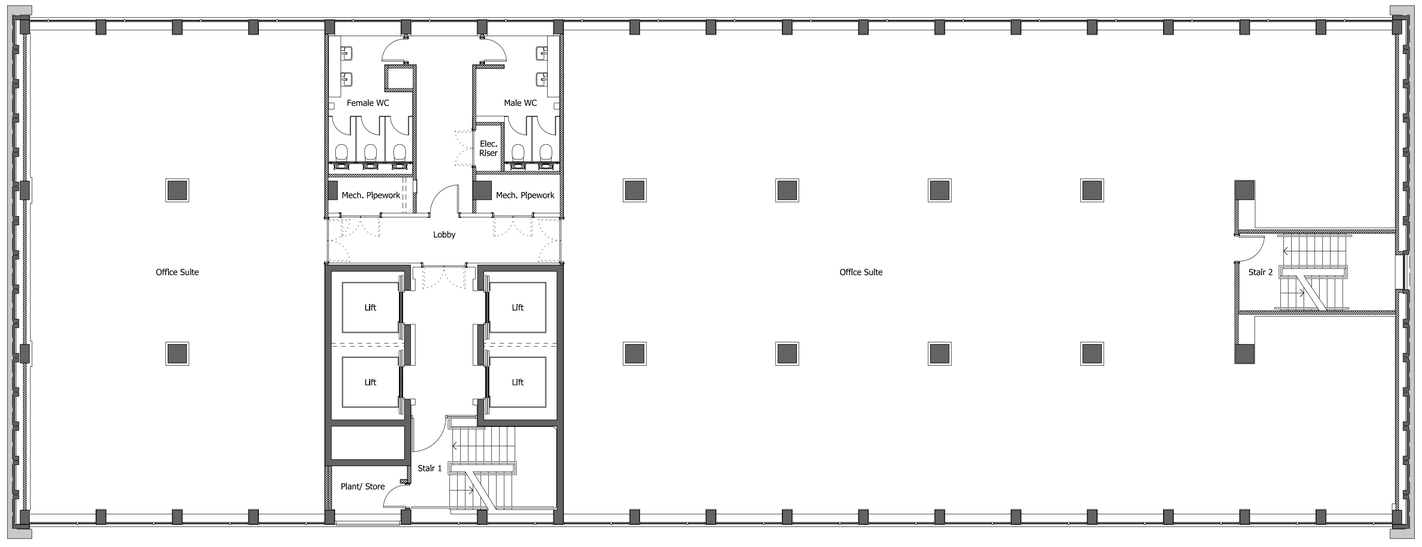


0 5 10 M

bridge
architects

address 14 Old Mill Street, Manchester, M4 6DZ
directors Russell Bridge RIBA ARB Victoria Hilton ARB
phone 0161 879 2828 **web** www.bridgearchitects.com
company # 07793934 **email** info@bridgearchitects.com

revision notes

FIRST ISSUE - 2025-12-12 - Issued for Stage 3
Rev A - 2026-02-04 - Issued for Planning

project Manchester One - 53 Portland St.
client Bruntwood SciTech
job no. 0264
drawing no. al(05)103

drawing title Existing Second Floor Plan
drawing scale 1:100 @ A1
drawing created November 2025
drawing rev A

bridge
architects

Do not scale from this drawing - use figured dimensions only.
This design and drawing is the copyright of Bridge architects ltd and should not be loaned, copied or used for any purpose without the consent of Bridge architects ltd. Issue of the drawing does not imply any real or implied copyright licence.