

Rev Revision Notes
L3 I180 - Windows and ventilation louvres omitted to SW and NE facades and roof cowls added


MCBW-10A- V2- XX- DR- A- 2540- L3

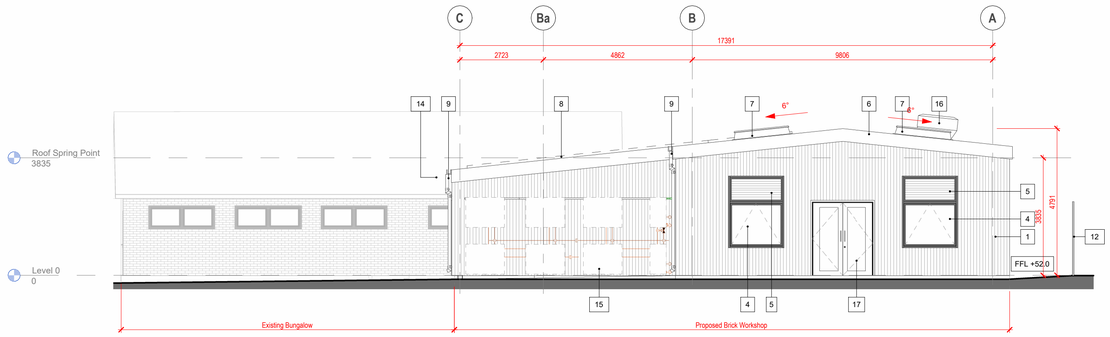


1 Proposed North Elevation
1 : 100 Ref Sheet: 0201

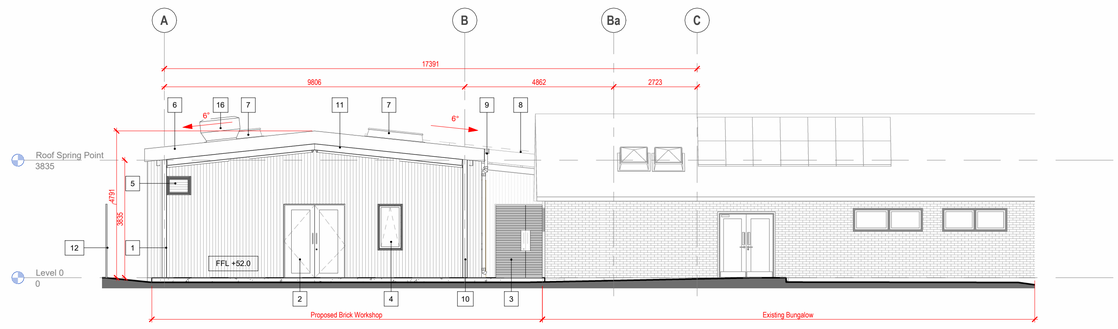


2 Proposed South Elevation 01
1 : 100 Ref Sheet: 0201

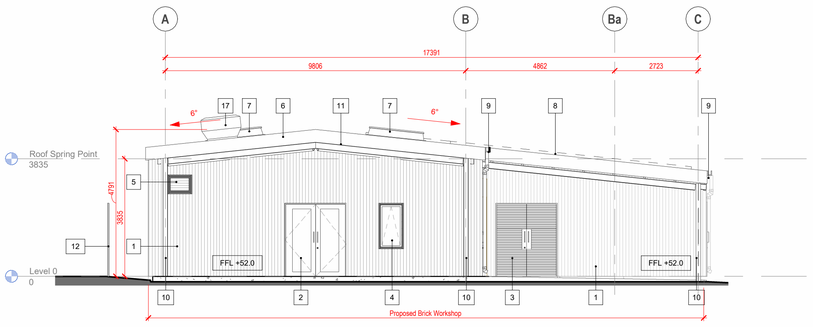


3 Proposed South Elevation 02
1 : 100 Ref Sheet: 0201

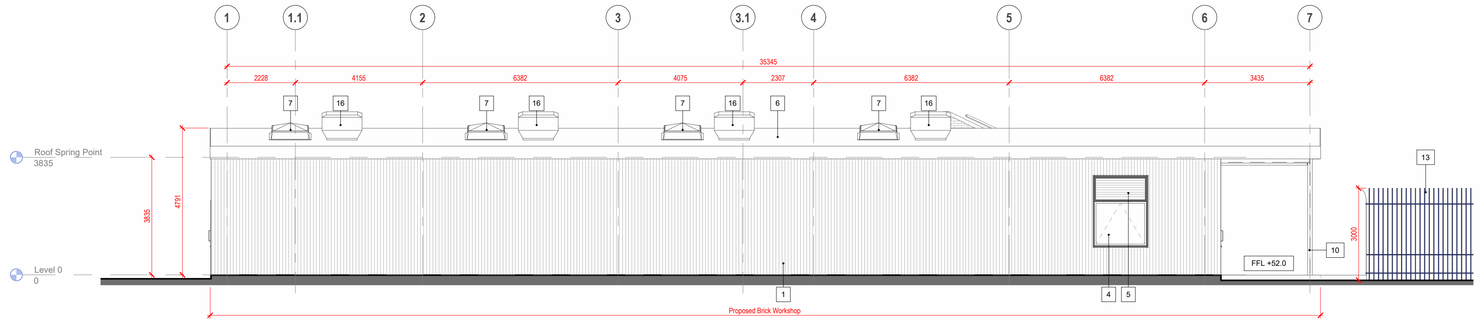

4 Proposed South West Elevation
1 : 100 Ref Sheet: 0201

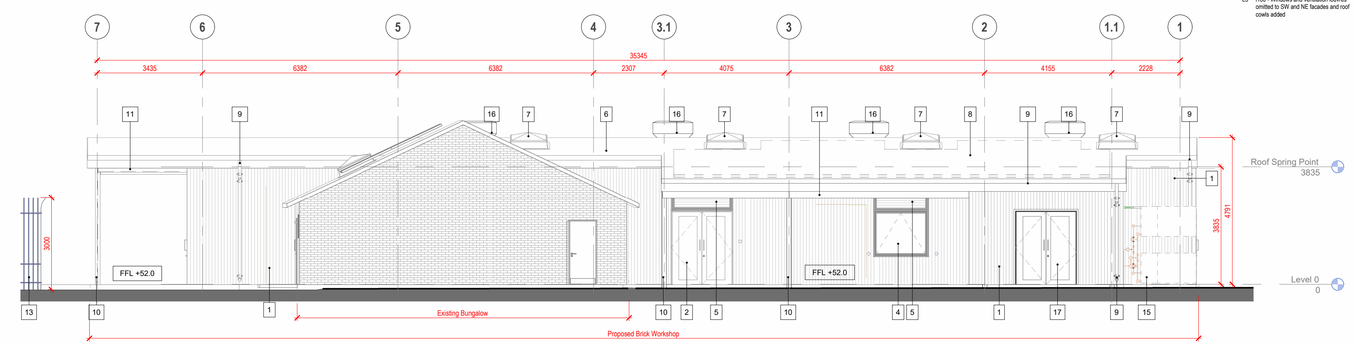

5 Proposed North East Elevation 01
1 : 100 Ref Sheet: 0201

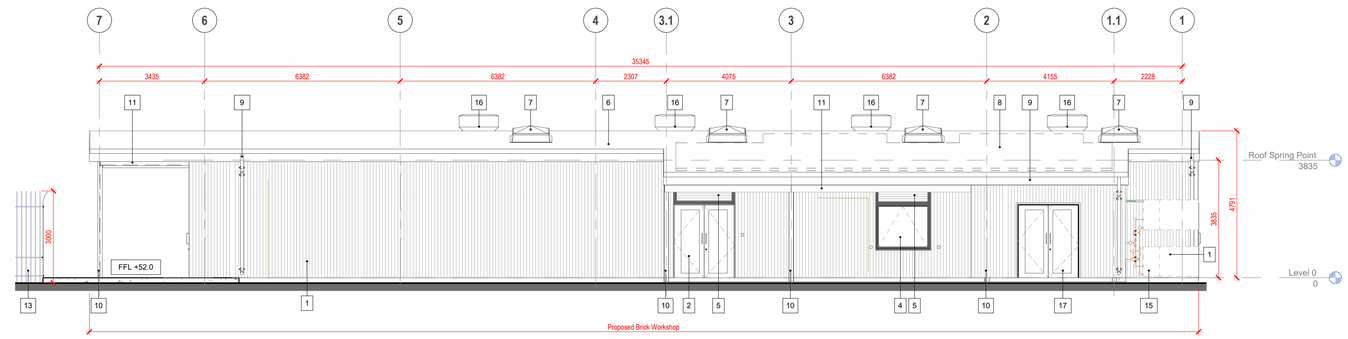

6 Proposed North East Elevation 02
1 : 100 Ref Sheet: 0201

Materials Palette

1. External Walls : Metal composite cladding panels
2. External Door Type 1 : PPC aluminium framed glazed double door
3. External Door Type 2 : PPC aluminium louvred door to plant room
4. External window : PPC aluminium framed double glazed window
5. External louvre : PPC aluminium framed louvres
6. Roof : Profiled metal roof
7. Roof light
8. PV Panels Zone
9. Rain water goods (Rainwaterpipe and Gutter) : PPC aluminium
10. Structural Column
11. Structural Beam
12. Existing fence retained
13. Proposed HGV compound
14. M&E Equipment : Dust extract vacuum system - Now located internally
15. M&E Equipment : Air source heat pumps
16. Roof mounted cowl
17. External Door Type 3: PPC aluminium (insulated)

Scale 1:100

0 1 2 3 4 5 10 15

Client: The Manchester College
Project: LTE-Wythenshawe Brickwork
Job No.: 1462
Date : 24/07/25
BIM Model : MCBW-10A-M3-WB
QA: SJ AP
Scale : 1 : 100@A1
Drawing: **Proposed Elevations**
Rev notes: I180 - Windows and ventilation louvres omitted to SW and NE facades and roof cowls added

MCBW-10A- V2- XX- DR- A- **2540**-L3

10architect. unit 16, 12 hilton street, manchester, m1 1jf

This drawing is copyright. Do not scale dimensions from this drawing "if in doubt ask". This drawing is to be read in conjunction with all other relevant drawings and specifications. All discrepancies on this drawing are to be reported to the architect. Do not modify any element of this drawing. Use drawing only for purpose(s) issued.