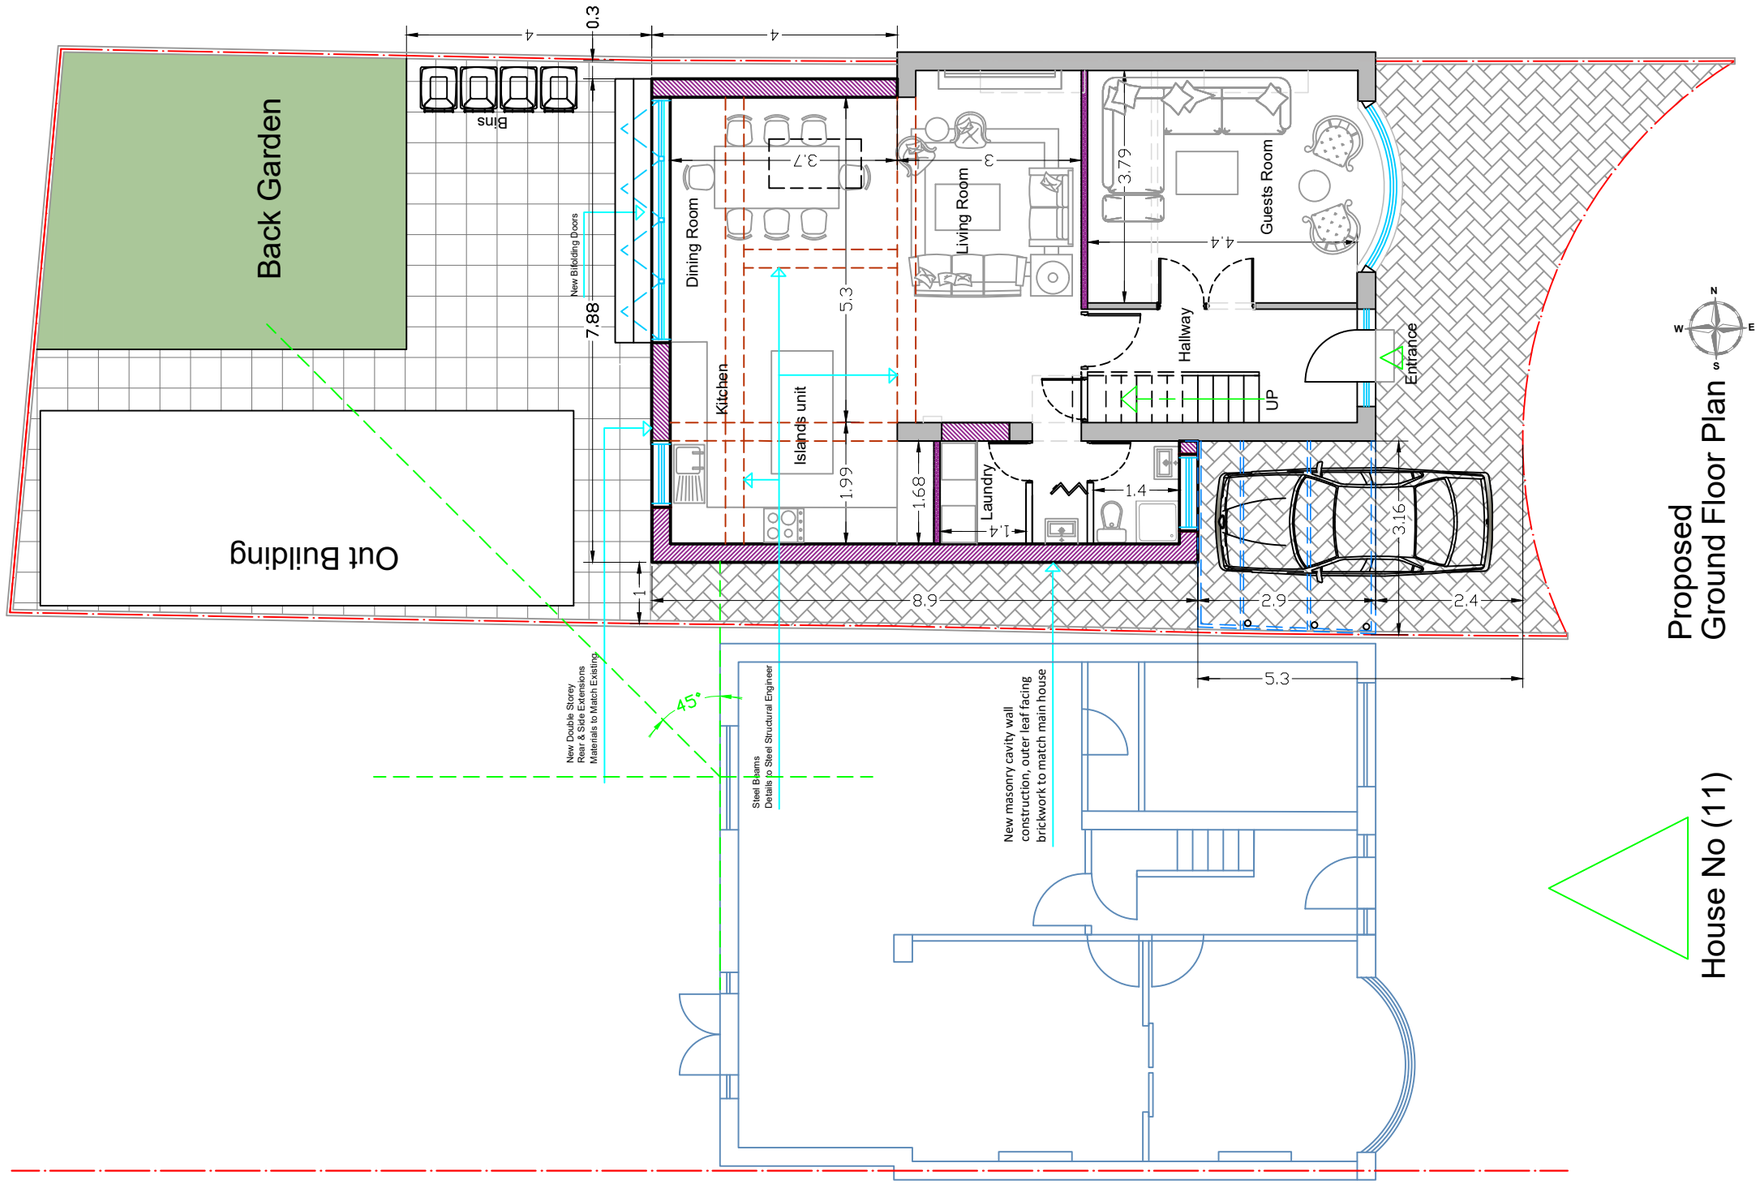


Client: **Mr. Alan**	Project Reference: **BADR-AR/508**	Drawing Title: **Proposed Floor Plans**	Scale: **1:100@A3**	Revision: **(D)**	
Project Address: **13 Lynton Dr, Manchester , M19 2LQ**	Project Title: **Erection of a Double-Storey Rear & side Extension**		Sheet No: **AR-02** Design Date: **01/04/2025**	Revision Date:**February 2026**	