
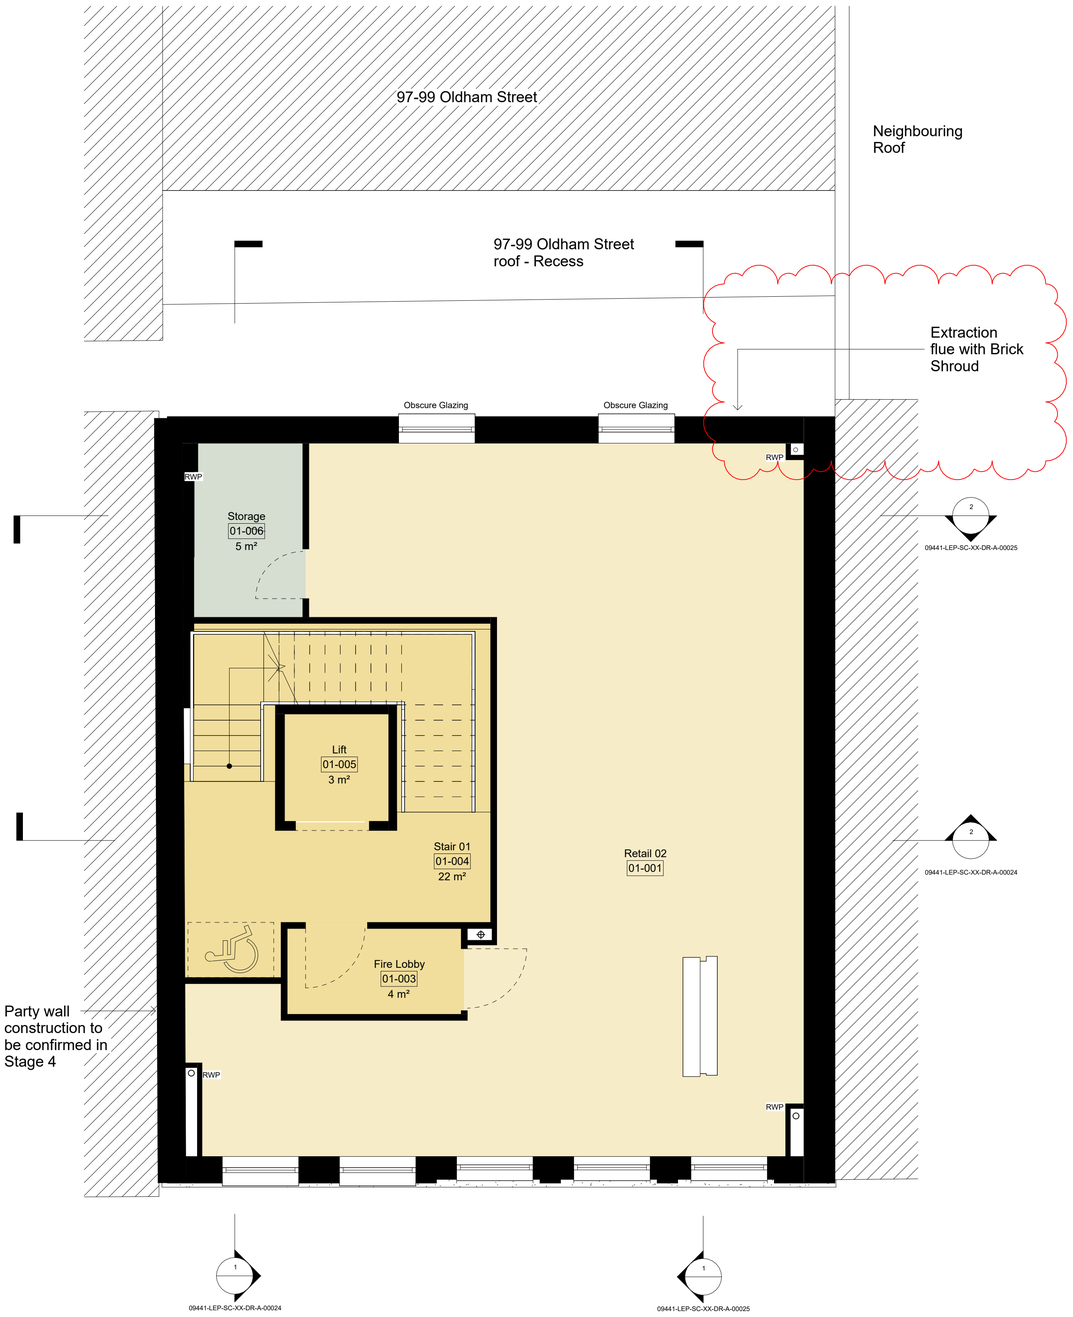


Proposed First Floor

Scale: 1 : 50

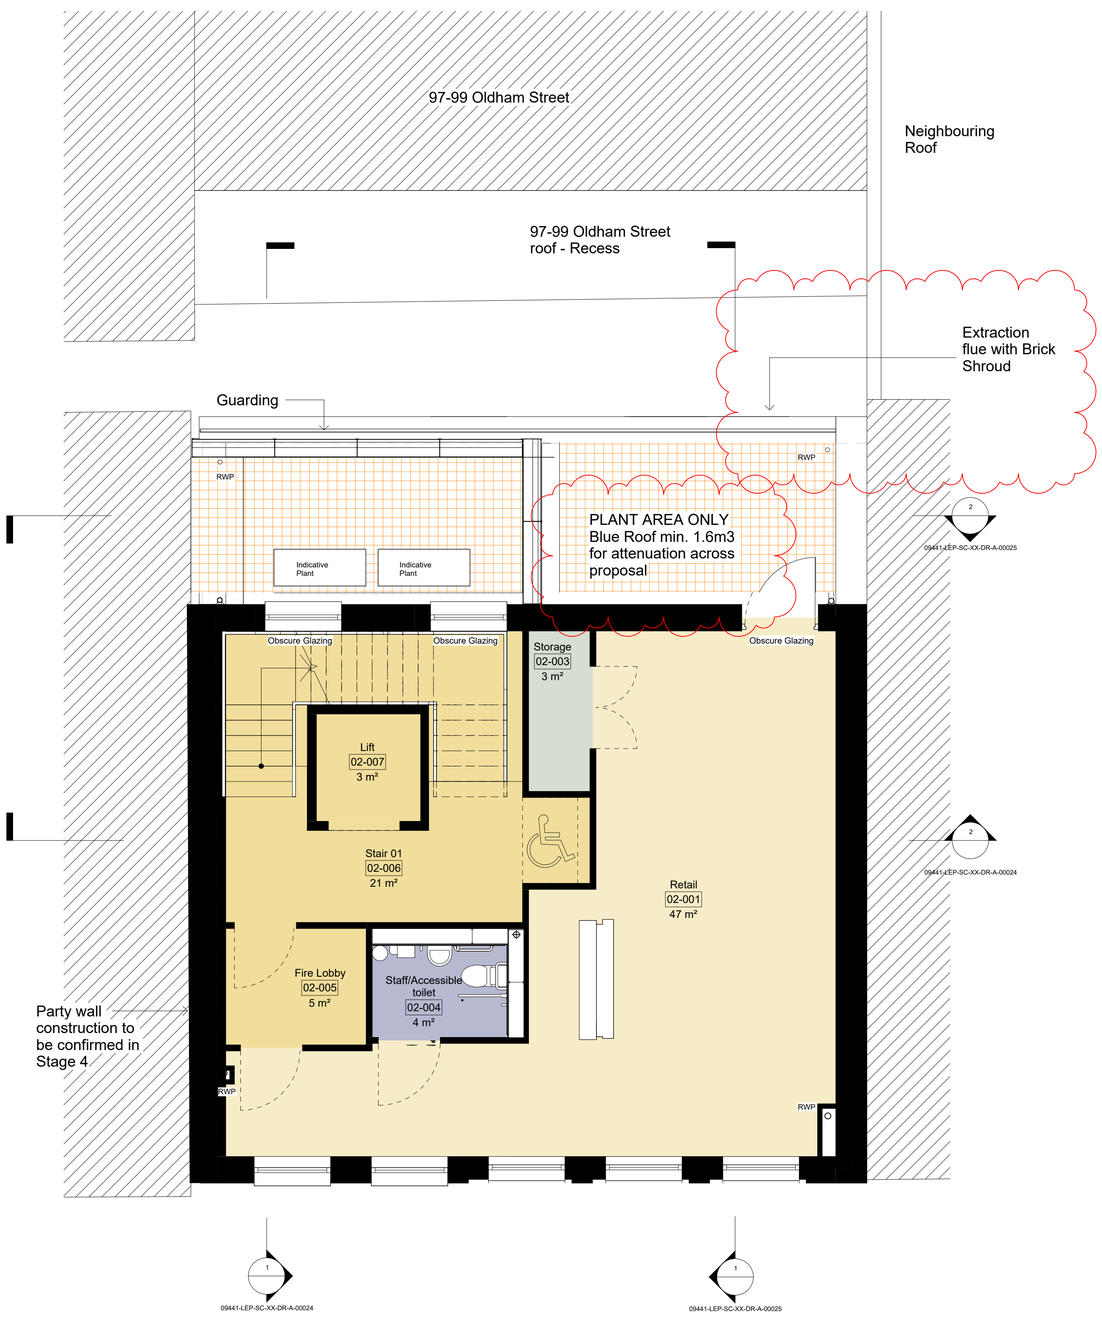

Proposed Second Floor

Scale: 1 : 50

© DO NOT SCALE DRAWING

Lee Evans Partnership LLP own the copyright of this and any associated documents. Such documents may not be used or reproduced for any purpose other than that for which they were created.

Room Type Legend


- Circulation
- Kitchen
- Outdoor
- Pop Up
- Restaurant
- Retail
- Sanitary
- Store
- Waste

Existing Party Wall

Proposed Wall

Revision	Description	DRN	CHK	Date
P05	Planning Amendment	SA	MHY	26.02.26
P04	Planning Amendment	SA	MHY	05.02.26
P03	Planning Package	SA	MHY	17/12/25
P02	Planning Package	EFA	MHY	28/10/25
P01	Planning Package	EFA	MHY	24/10/25

KEY PLAN

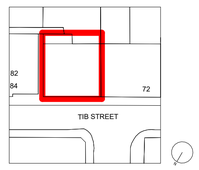

0 0.5 1 2.5 4m

ISSUE STATUS
STAGE 3

L E P Architecture Heritage Planning Interiors

www.lee-evans.co.uk | office@lee-evans.co.uk | 01227 784444

CLIENT
LAU YAK Ltd

PROJECT NAME
78-80 Tib Street

PROJECT NO	ISSUE DATE	DRAWN BY	CHECKED BY	SCALE @ A1
9441	08/06/25	EFA	MHY	1 : 50

DRAWING TITLE
Proposed First & Second Floor Plans

DRAWING NUMBER
09441-LEP-SC-XX-DR-A-00021

REVISION
P05

PROJECT | AUTHOR | ZONE | LEVEL | TYPE OF INFO | ROLE | NUMBER

ALL REPRODUCTION, COPYRIGHT AND INTELLECTUAL PROPERTY RIGHTS RESERVED © 2020