
SITE PLAN

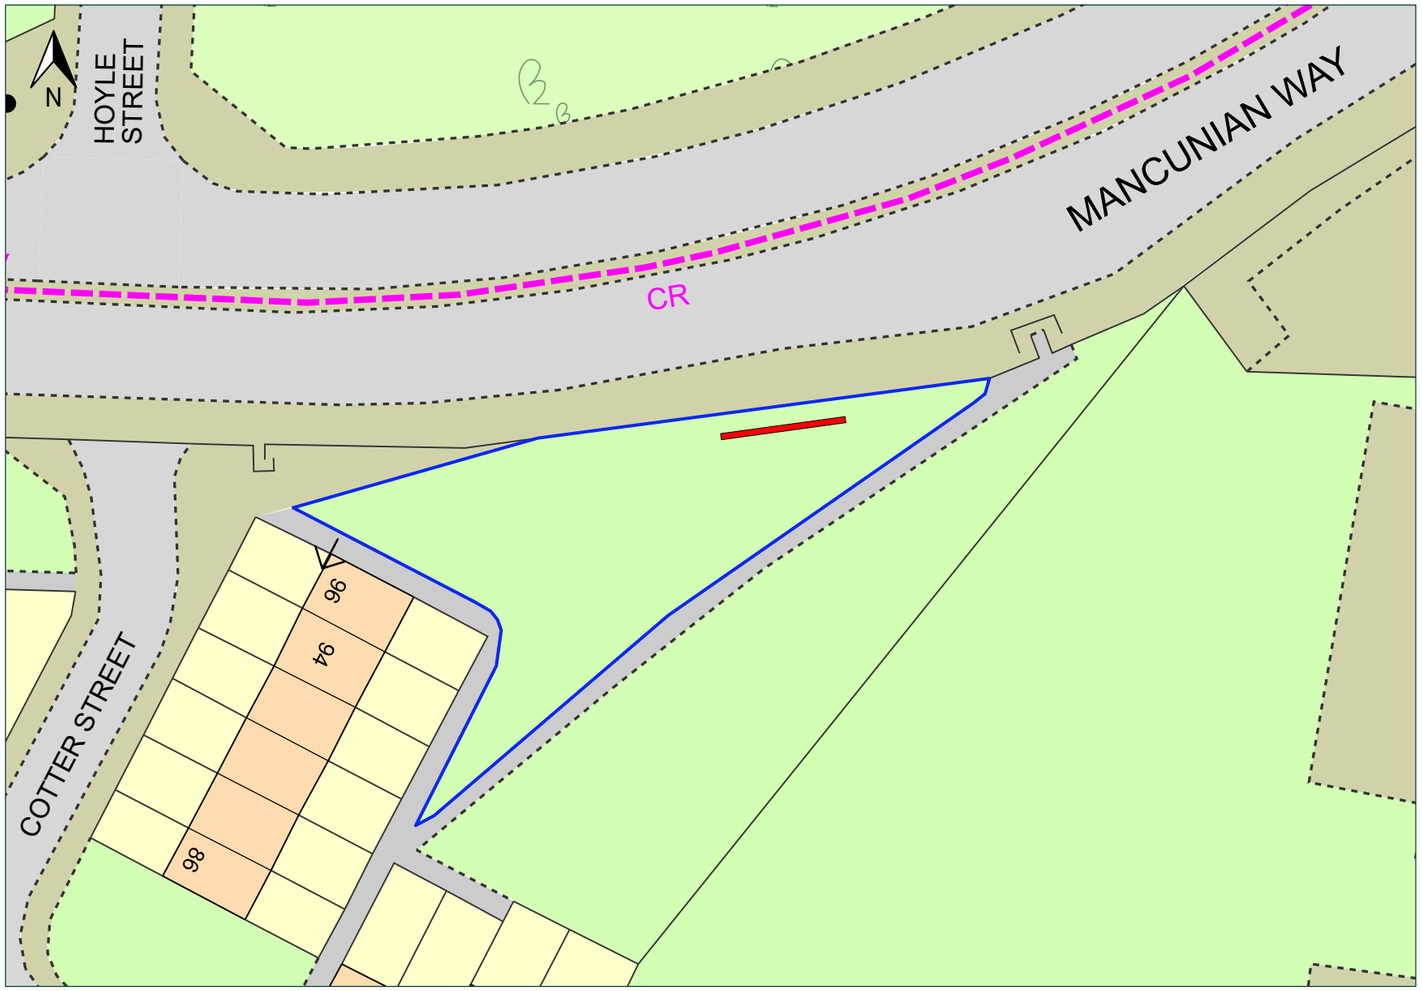

Existing 96 sheet panel to be replaced with 96 sheet Digital Display

Site Location

	Site:	Proposal:	Dwg:	Date:	Dwg. No:	Rev:	Scale 1:500@A3
OCEAN	Mancunian Way east of Cotter Street, Manchester M12 6HQ	Conversion of existing advertising display to new Digital Concept Design	Site Plan	01/04/2026	PY4826-6-002	B	0m 10m 20m 30m 40m