PLANS 2 EXTEND

PROJECT:
DEMOLITION OF EXISTING REAR BAY WINDOW IN PREPARATION FOR SIDE & REAR SINGLE STOREY EXTENSION - RETROSPECTIVE APPROVAL SOUGHT FOR THE OUTBUILDINGS & FENCELINE HEIGHT INCREASE
ADDRESS:
18 BROUGHVILLE DRIVE
EAST DIDSBURY
MANCHESTER
M20 5WH


CLIENT: TONY PARKER
Drawing No. P2E11082025
PLANNING PURPOSE DRAWINGS

SCALE: 1:500 - PAGE SIZE A4
Drawn by: Spencer
Checked by: Chris
Date: 26/01/2026

Plans 2 Extend Ltd
34 Market Street
Atherton
M46 0DG
email address:
Chris@plans2extend.co.uk

drawings subject to final approval
Plans 2 Extend Ltd: 07557367769

EXISTING SITE PLAN

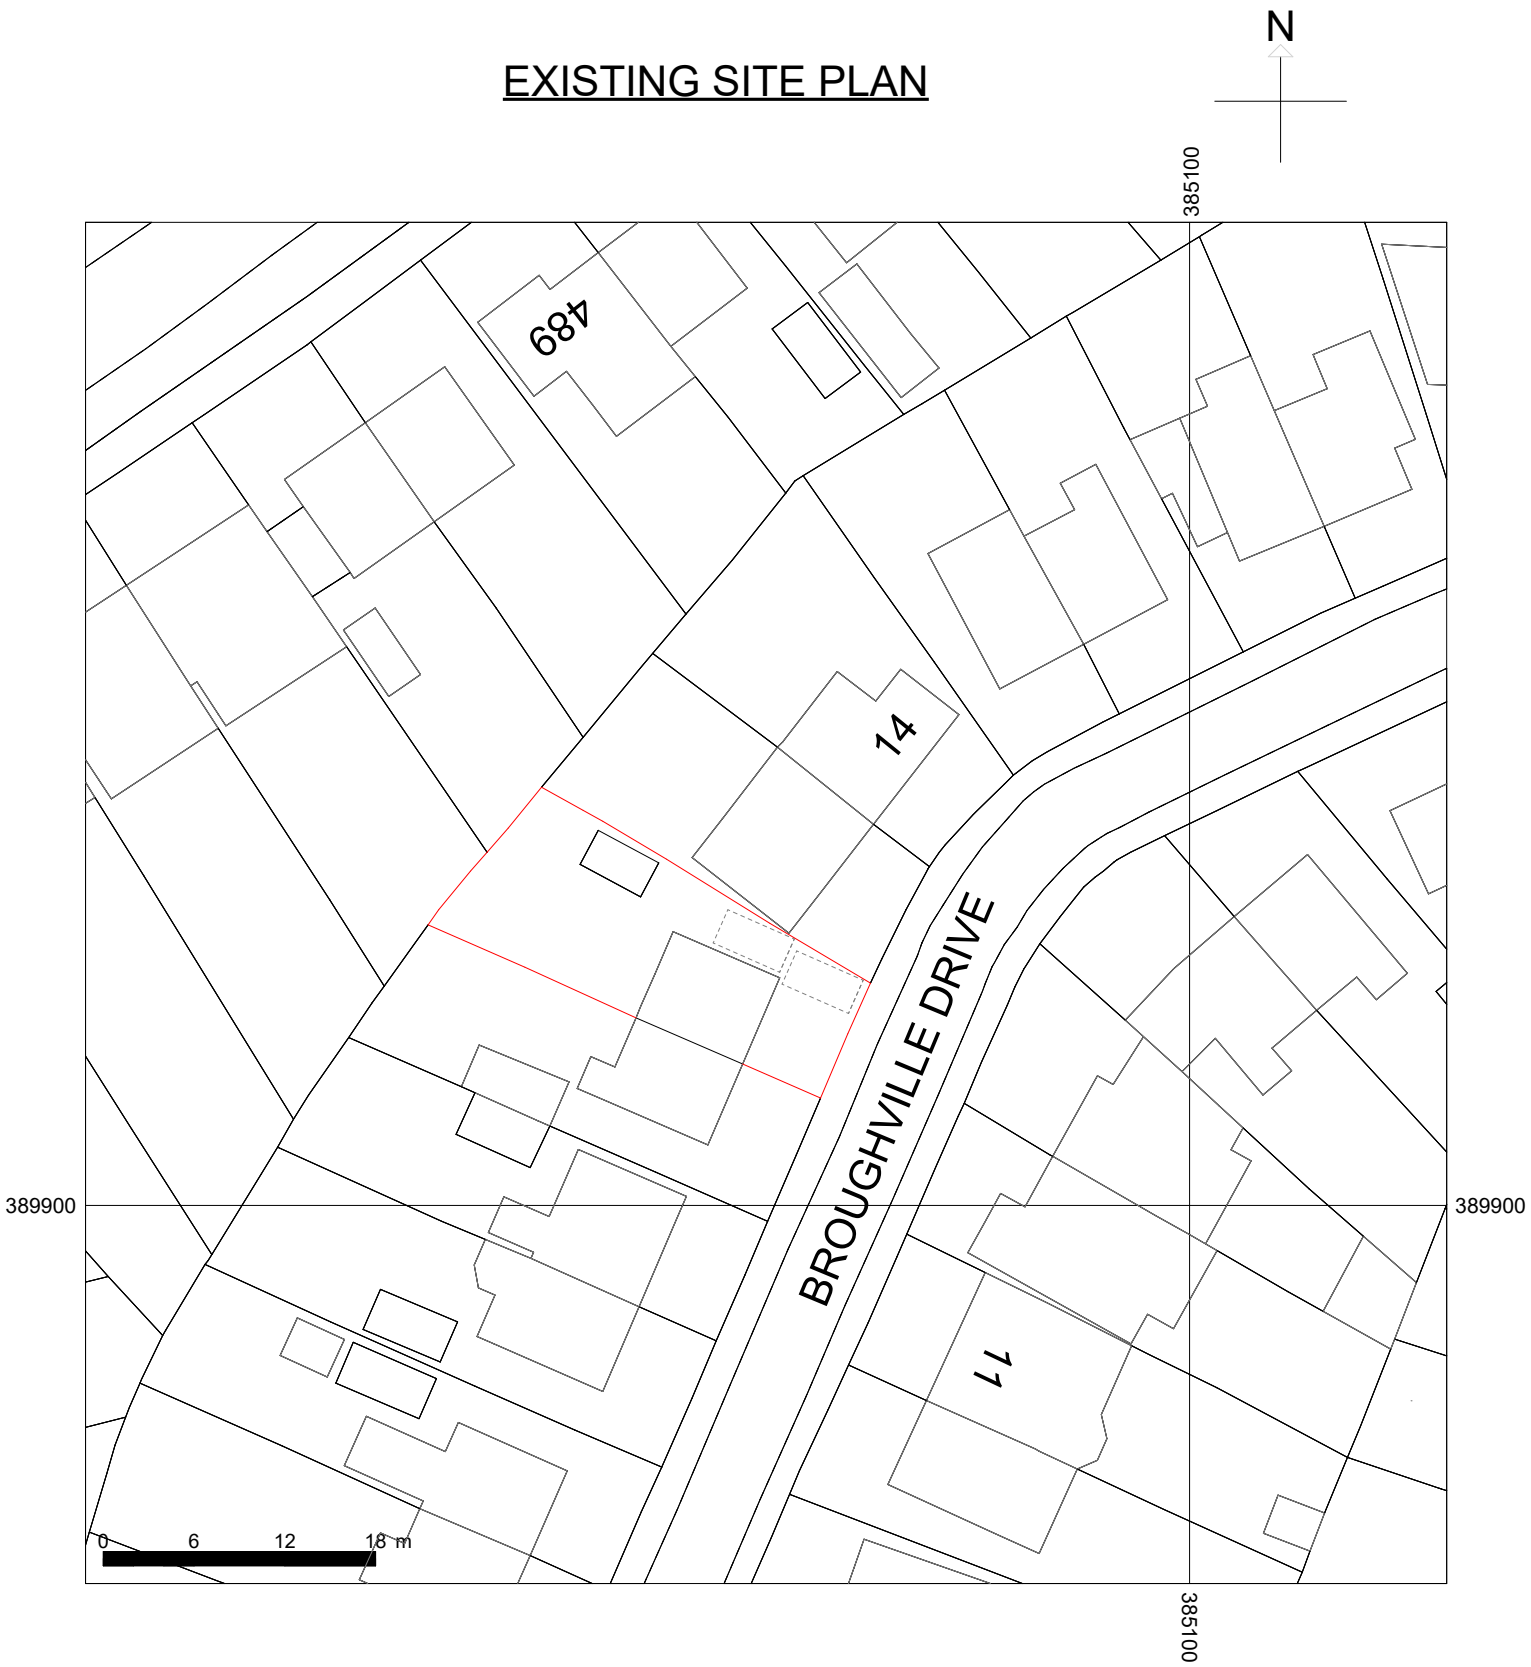

0 20 40 60 80

0 10 20 m

Metres