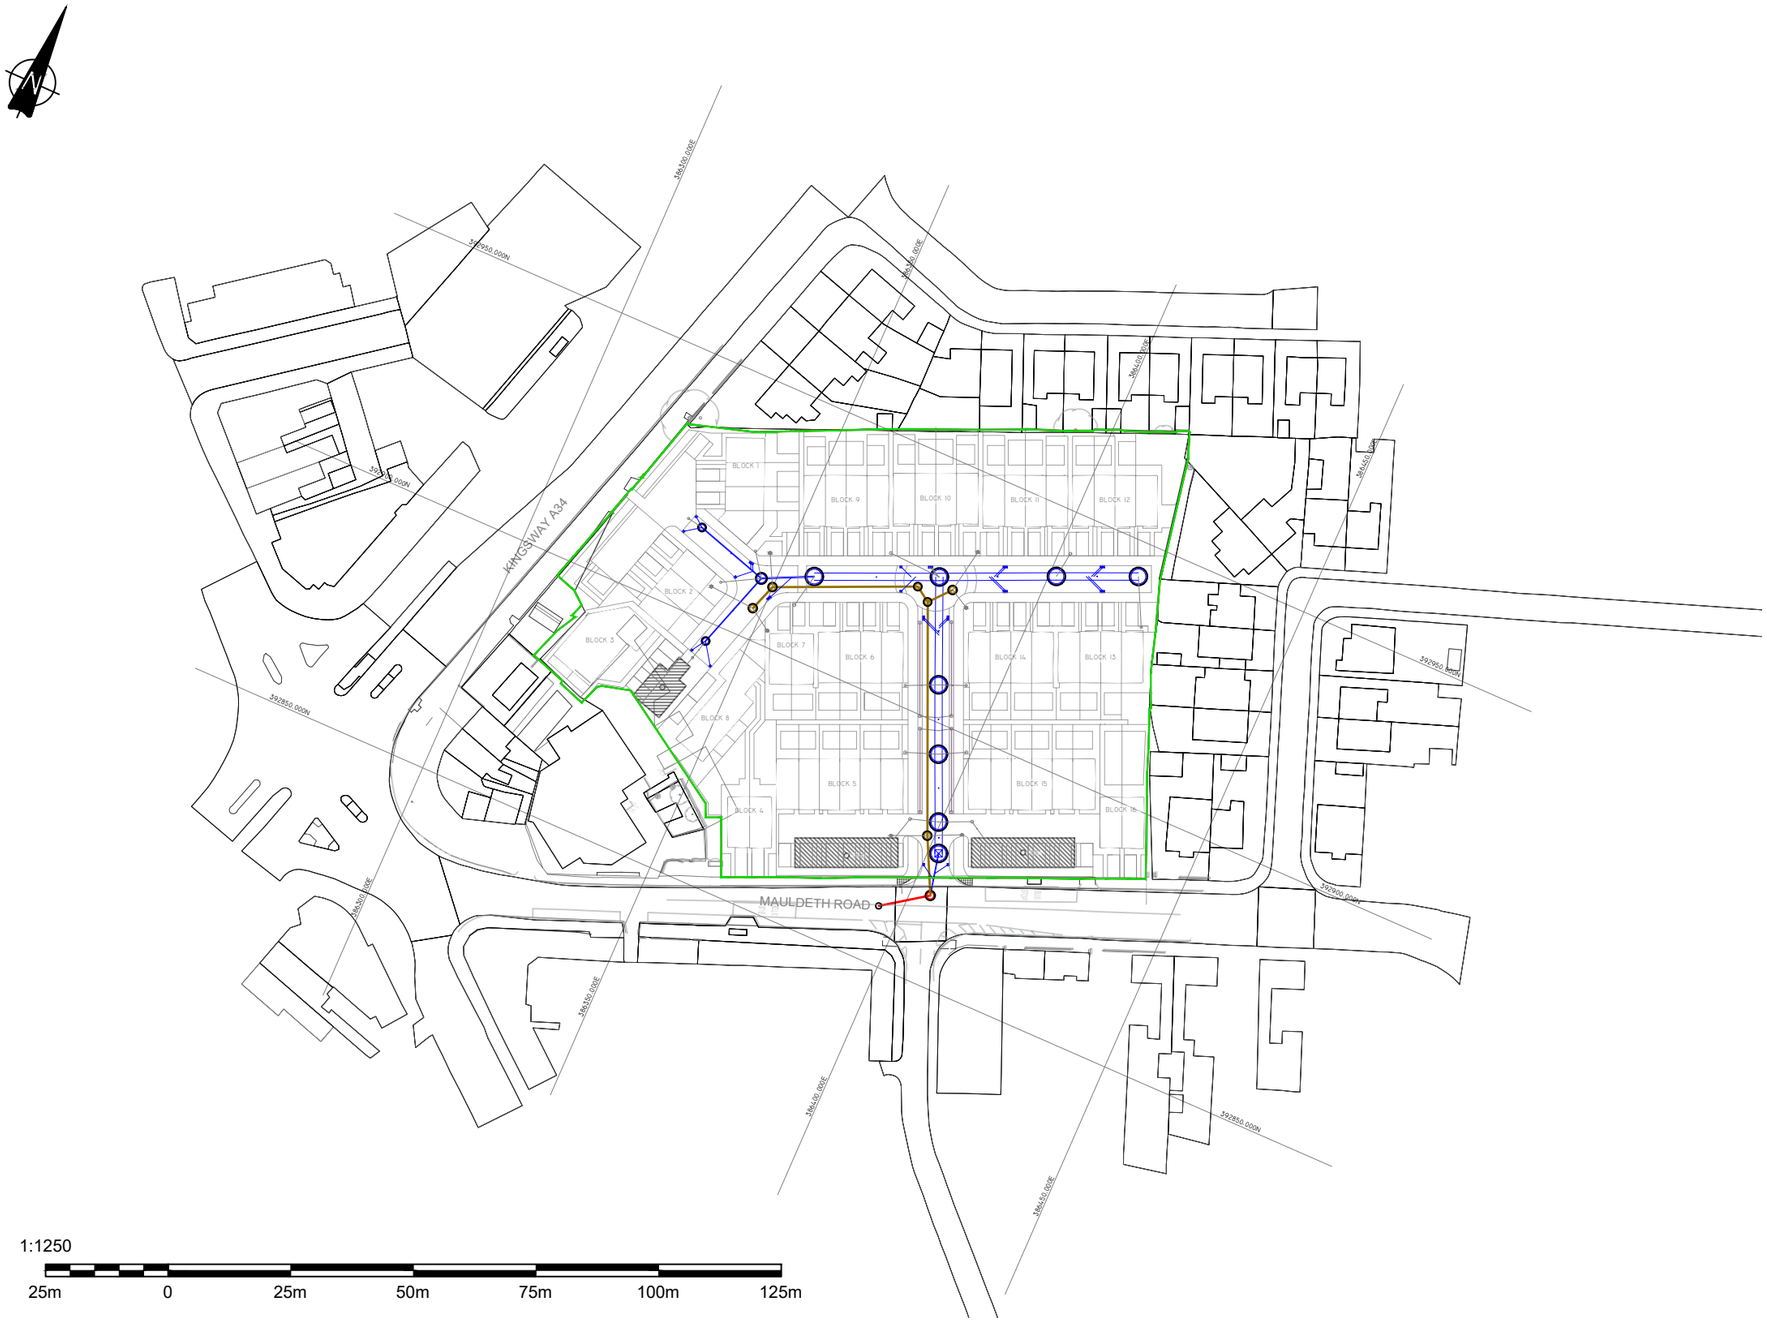


1:1250

25m 0 25m 50m 75m 100m 125m

SI04 LAND REGISTRY PLAN
1:1250 @ A3

NOTES:

1. THIS DRAWING IS COPYRIGHT AND THE PROPERTY OF BELL MUNRO CONSULTING LTD. THE DRAWING MUST NOT BE REPRODUCED IN PART OR IN WHOLE WITHOUT PRIOR WRITTEN AUTHORITY.

FOR TECHNICAL REVIEW

REV	COMMENTS	DATE	BY
A	UPDATED TO LATEST SITE PLAN	27/02/26	GR
-	INITIAL ISSUE	23/12/25	GR

BMC

BELL MUNRO CONSULTING LTD

CONSULTING CIVIL & STRUCTURAL ENGINEERS
TURING HOUSE
5 ARCHWAY
MANCHESTER
M15 5RL
TEL: 0161 2098032
FAX: 0161 2098033
EMAIL: CONSULTING@BELLMUNRO.CO.UK
WWW.BELLMUNRO.CO.UK

CLIENT: VIEWS

PROJECT: BURNAGE CRICKET CLUB

TITLE: SI04 A3 LAND REGISTRY PLAN

DRAWN BY:	CHECKED BY:	SCALE:	DATE:
MP	AM	1:1250	12/25

DRAWING NUMBER: J8929 SI04-D05

REVISION: A