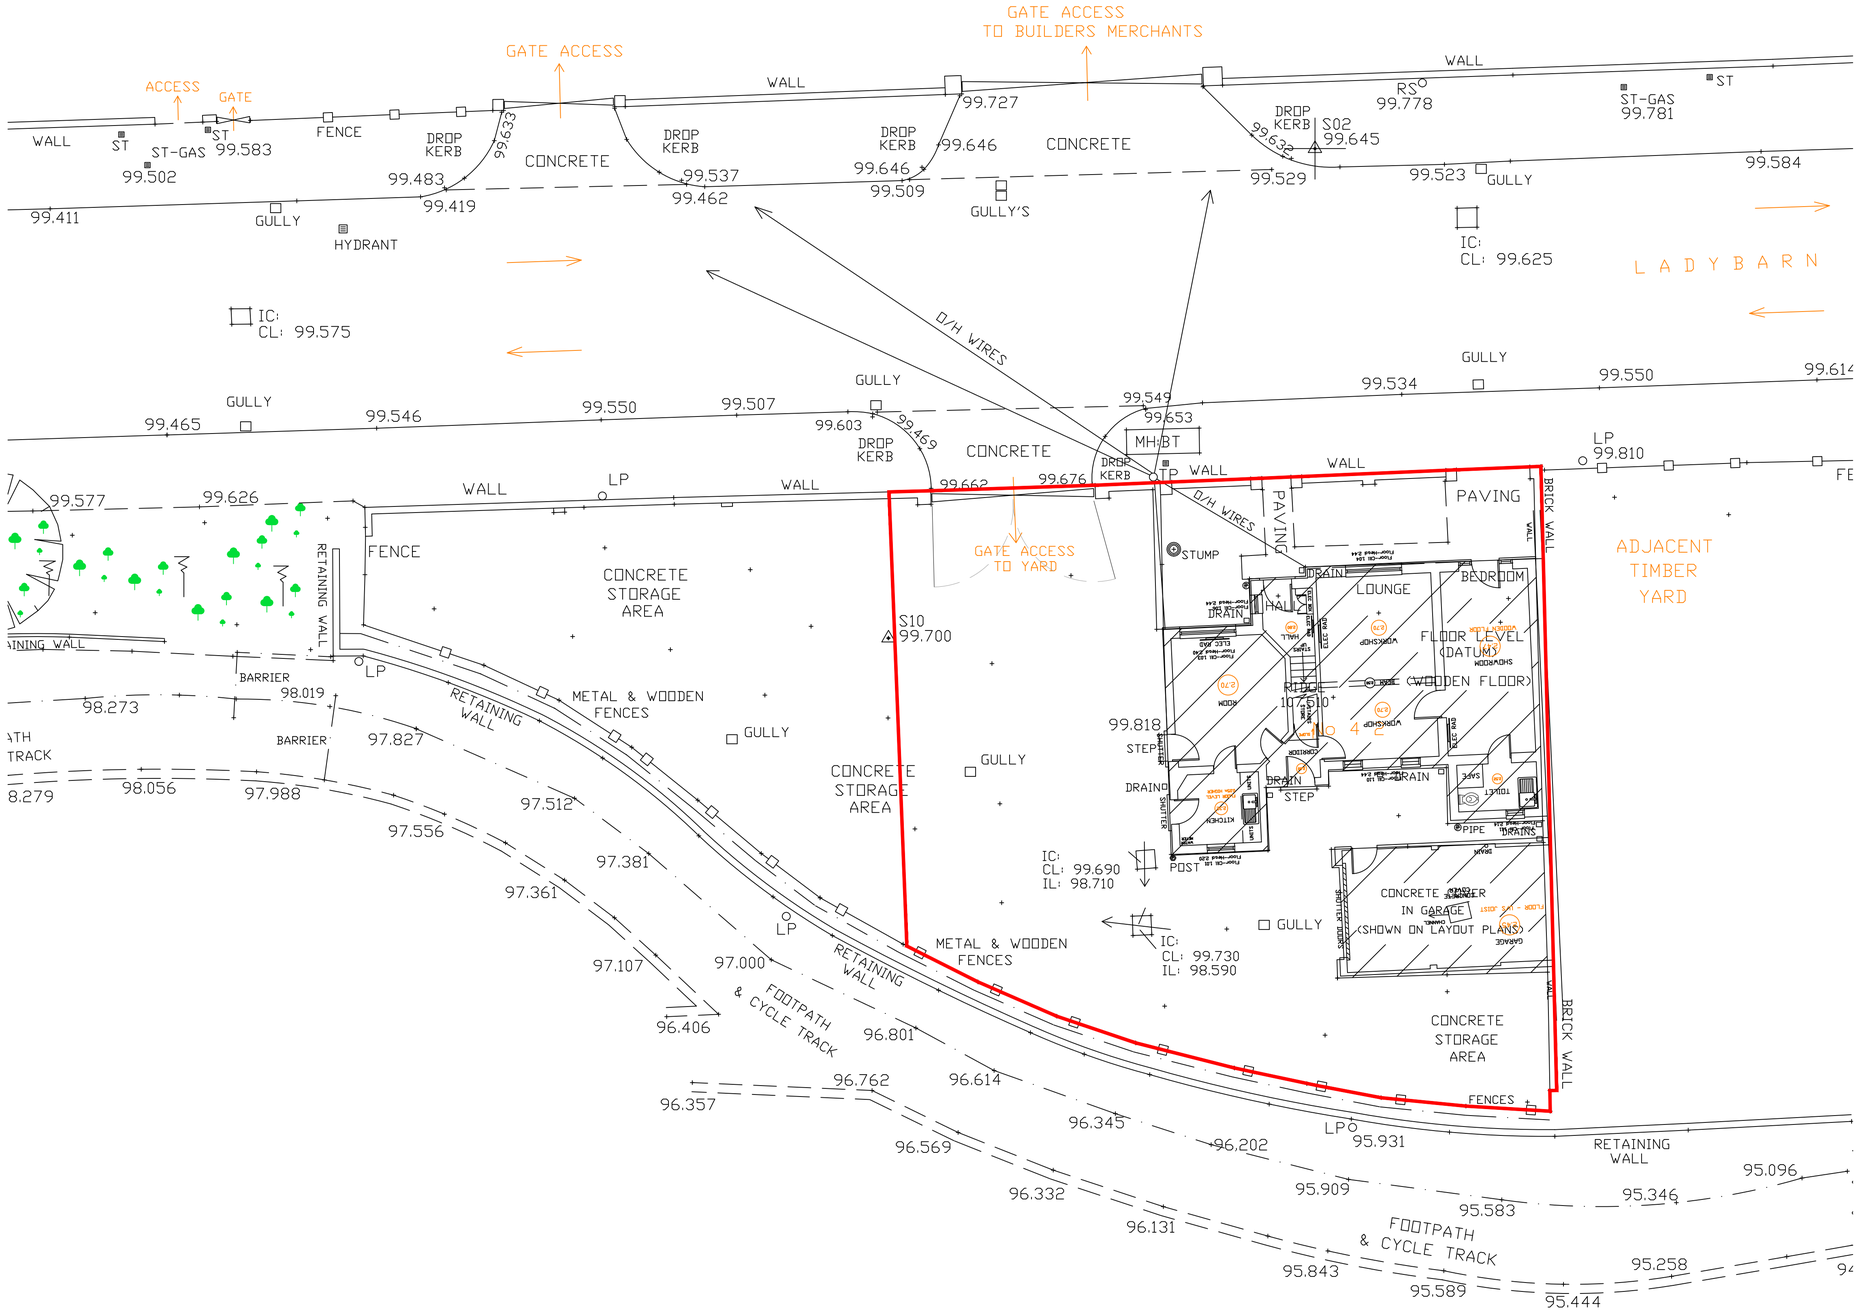

Simon R Miles
Chartered Architect
Didsbury
Manchester
T: 07778 137830
E: srmilesarchitect@gmail.com

Do not scale. Contractors must check all dimensions on site before preparing production drawings or commencing any work. This drawing and its design is the copyright of S.R.Miles Ltd and may not be reproduced in any form whatsoever without their prior express written consent.

Revision	Date	Revision note

Notes
to be read as part of full planning submission drawings
25 510 EX01 - Floor plans as Existing
25 510 EX02 - Elevations as Existing
25 510 EX03 - Site Plan as Existing
25 510 PL100 P2 - Site and floor plan as proposed
25 510 PL101 P1 - Elevations as proposed
25 510 PL102 P1 - Streetscene Elevations as existing and proposed

Project :
42 Ladybarn Road Fallowfield

Title :
Existing Site Plan

Drawing number : Issue :
25 510 EX03

Client :
DSJMK PROPERTIES LTD

Scale :
100@A1, 200@A3

Date :
24.11.2025

CAD Ref :
25 510

Drawn by :
SRM

SRM
Simon R Miles BA Hons Dip Arch RIBA
Chartered Architect