
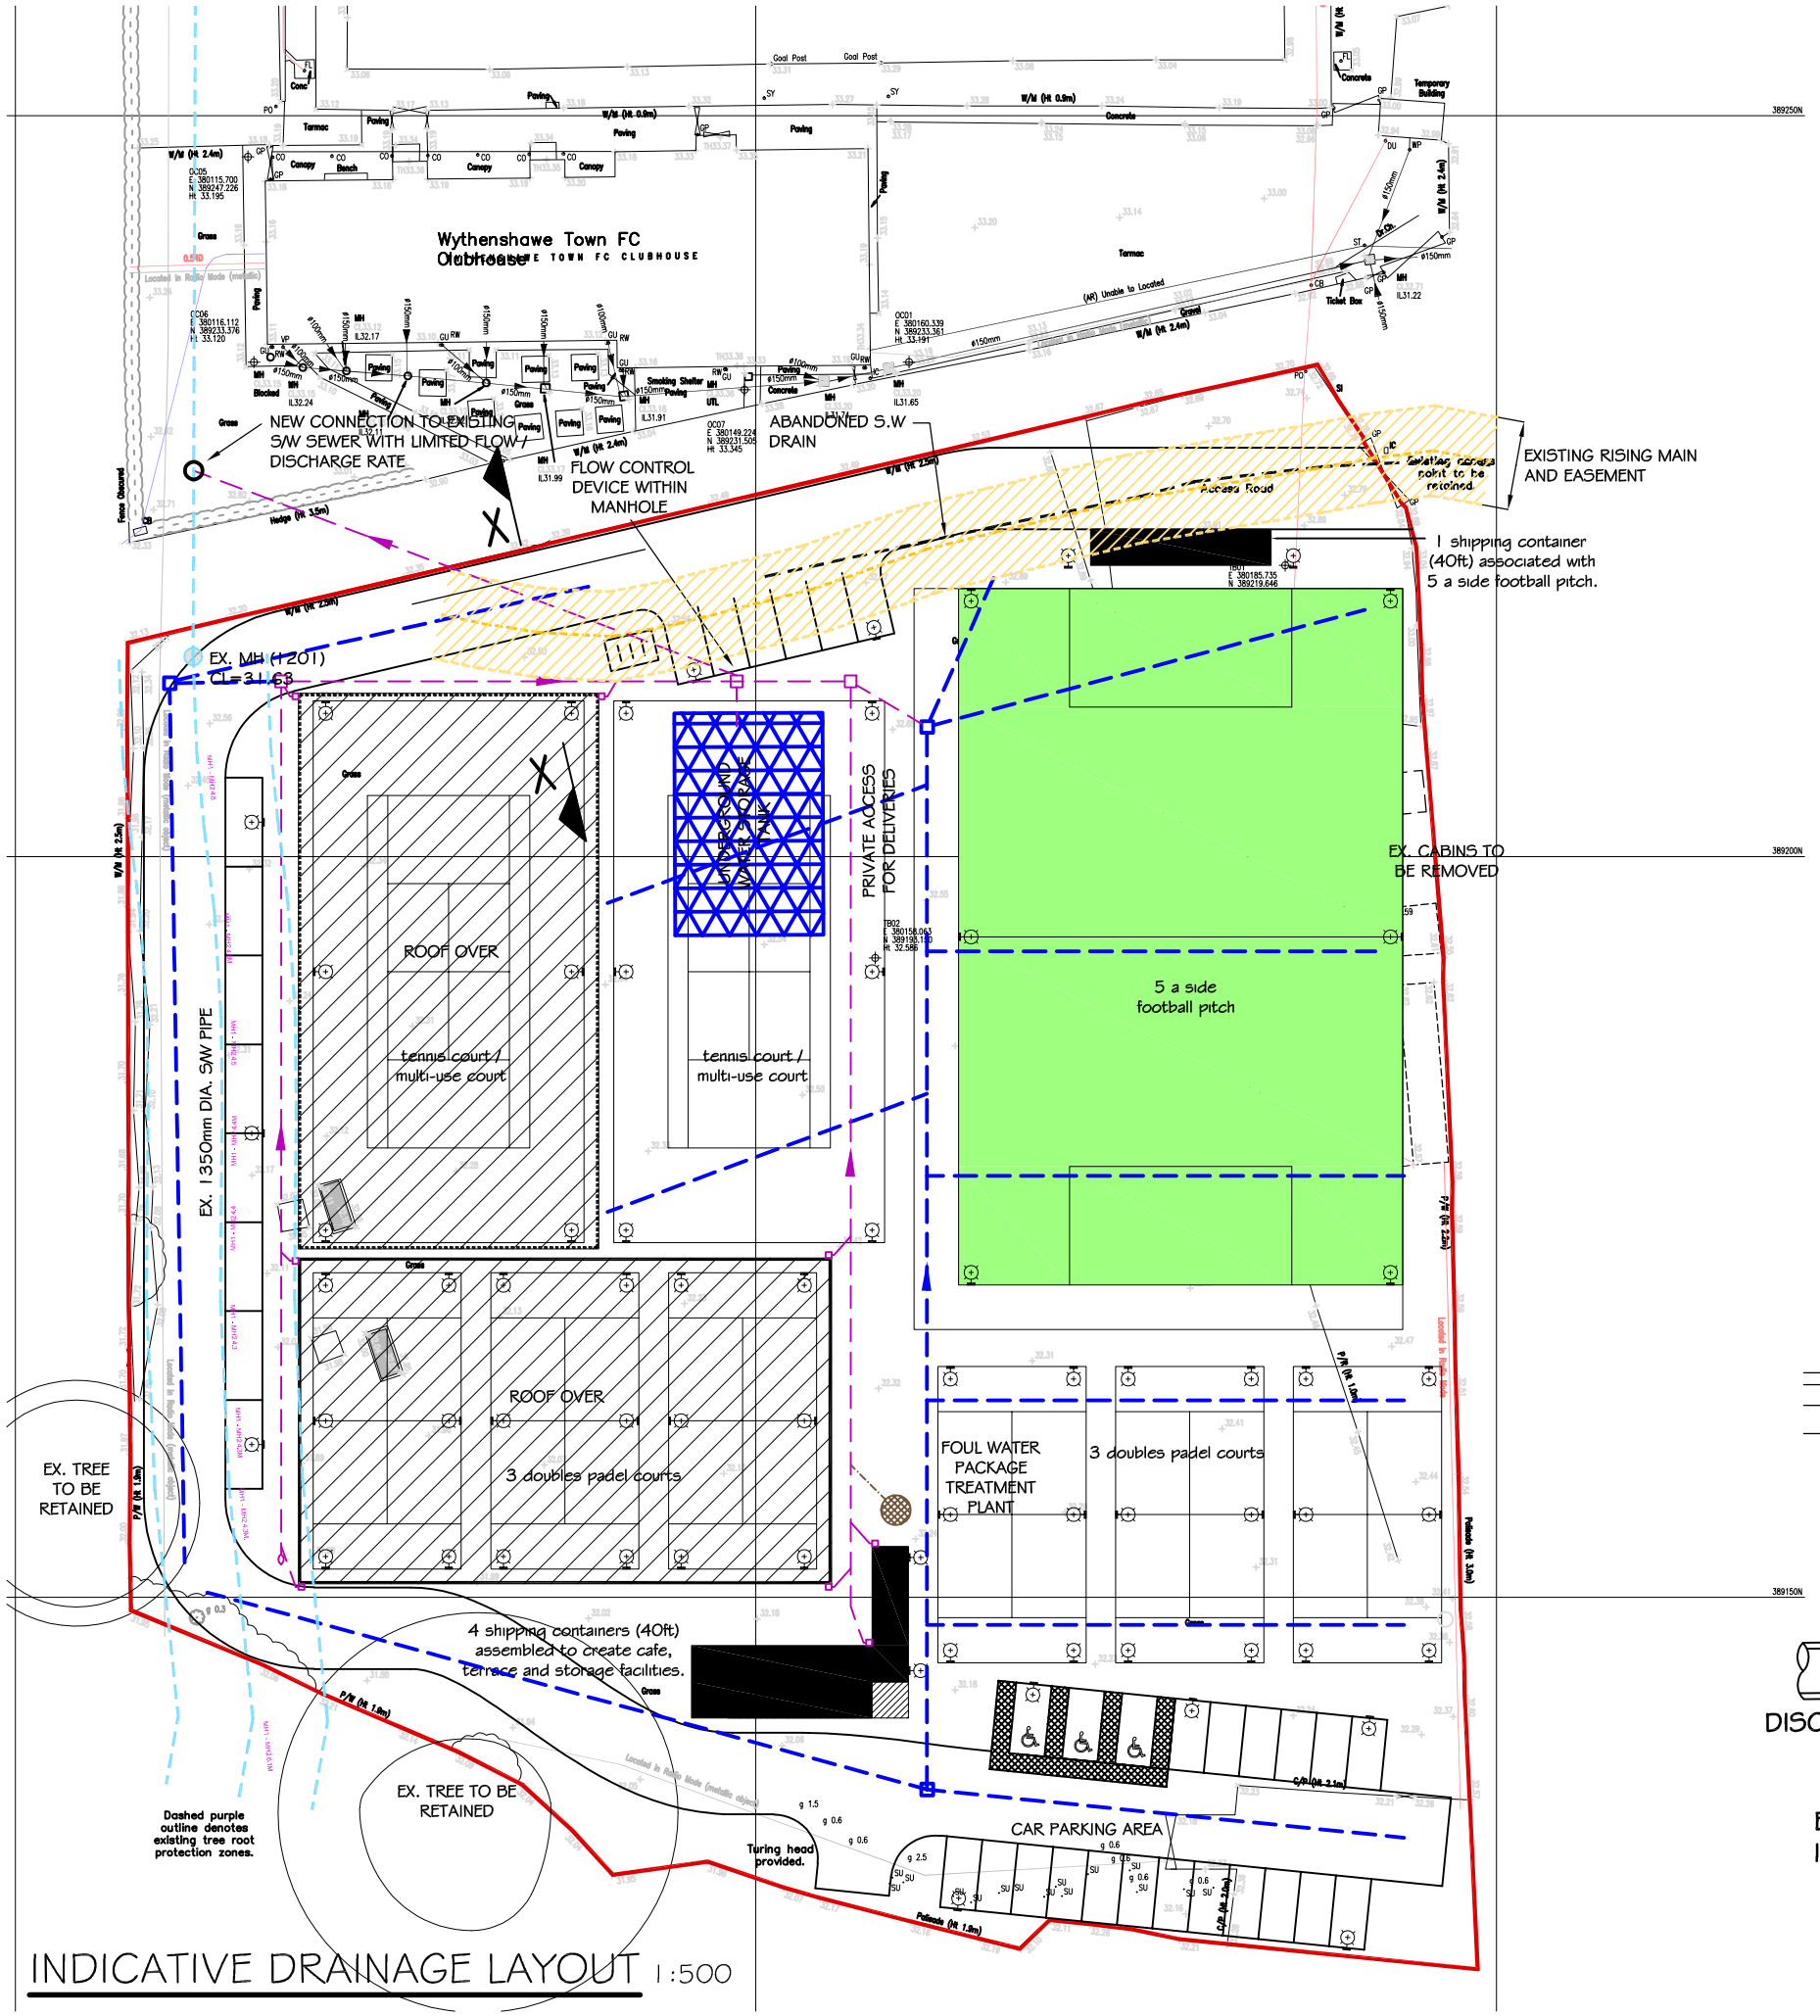


INDICATIVE DRAINAGE LAYOUT 1:500

LEGEND

- SMH — NEW SURFACE WATER MANHOLE
- NEW SURFACE WATER POROUS PIPE
- NEW SURFACE WATER NON-POROUS PIPE
- FMH — NEW FOUL WATER MANHOLE
- NEW FOUL WATER PIPE
- DENOTES SITE / DEVELOPMENT BOUNDARY
- EXISTING MANHOLE
- DENOTES ROOF OVER

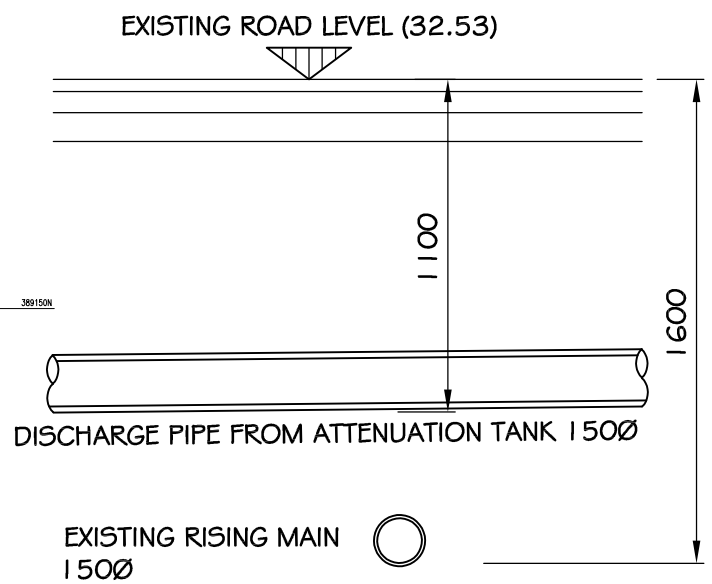

SECTION X-X 1:25

REV	DESCRIPTION	DRAWN	APPROVED	DATE
F	SECTION THOUGH RISING MAIN ADDED	AS	M.O'S	05.02.25
E	POSITION OF ATTENUATION TANK UPDATED	M.O'S		05.01.25
D	LAYOUT UPDATED TO SHOW EXISTING UU INFRASTRUCTURE PIPES	M.O'S		02.01.25
C	REVISED TO SUIT NEW LAYOUT	AS	M.O'S	05.01.25
B	SITE LAYOUT UPDATED	M.O'S		14.11.24
A	LAYOUT UPDATED	M.O'S		12.09.24

STATUS

INFORMATION

GRAHAM SCHOFIELD ASSOCIATES
Consulting Civil and Structural Engineers
Suite 3 Balfour Court,
Leyland
PR25 2TF
tel: (01772) 459383
email: reception@gsa72.co.uk

GSA

client
WYTHANSHAWE F.C

project
WYTHANSHAWE F.C
TIMPSON Rd., WYTHANSHAWE

title
PROPOSED SPORTS FACILITY - DRAINAGE SCHEMATIC

drawn M.O'S	checked	drawing number	
date AUG. '24	date	2024.101.D01	F
scale 1:500	A3		