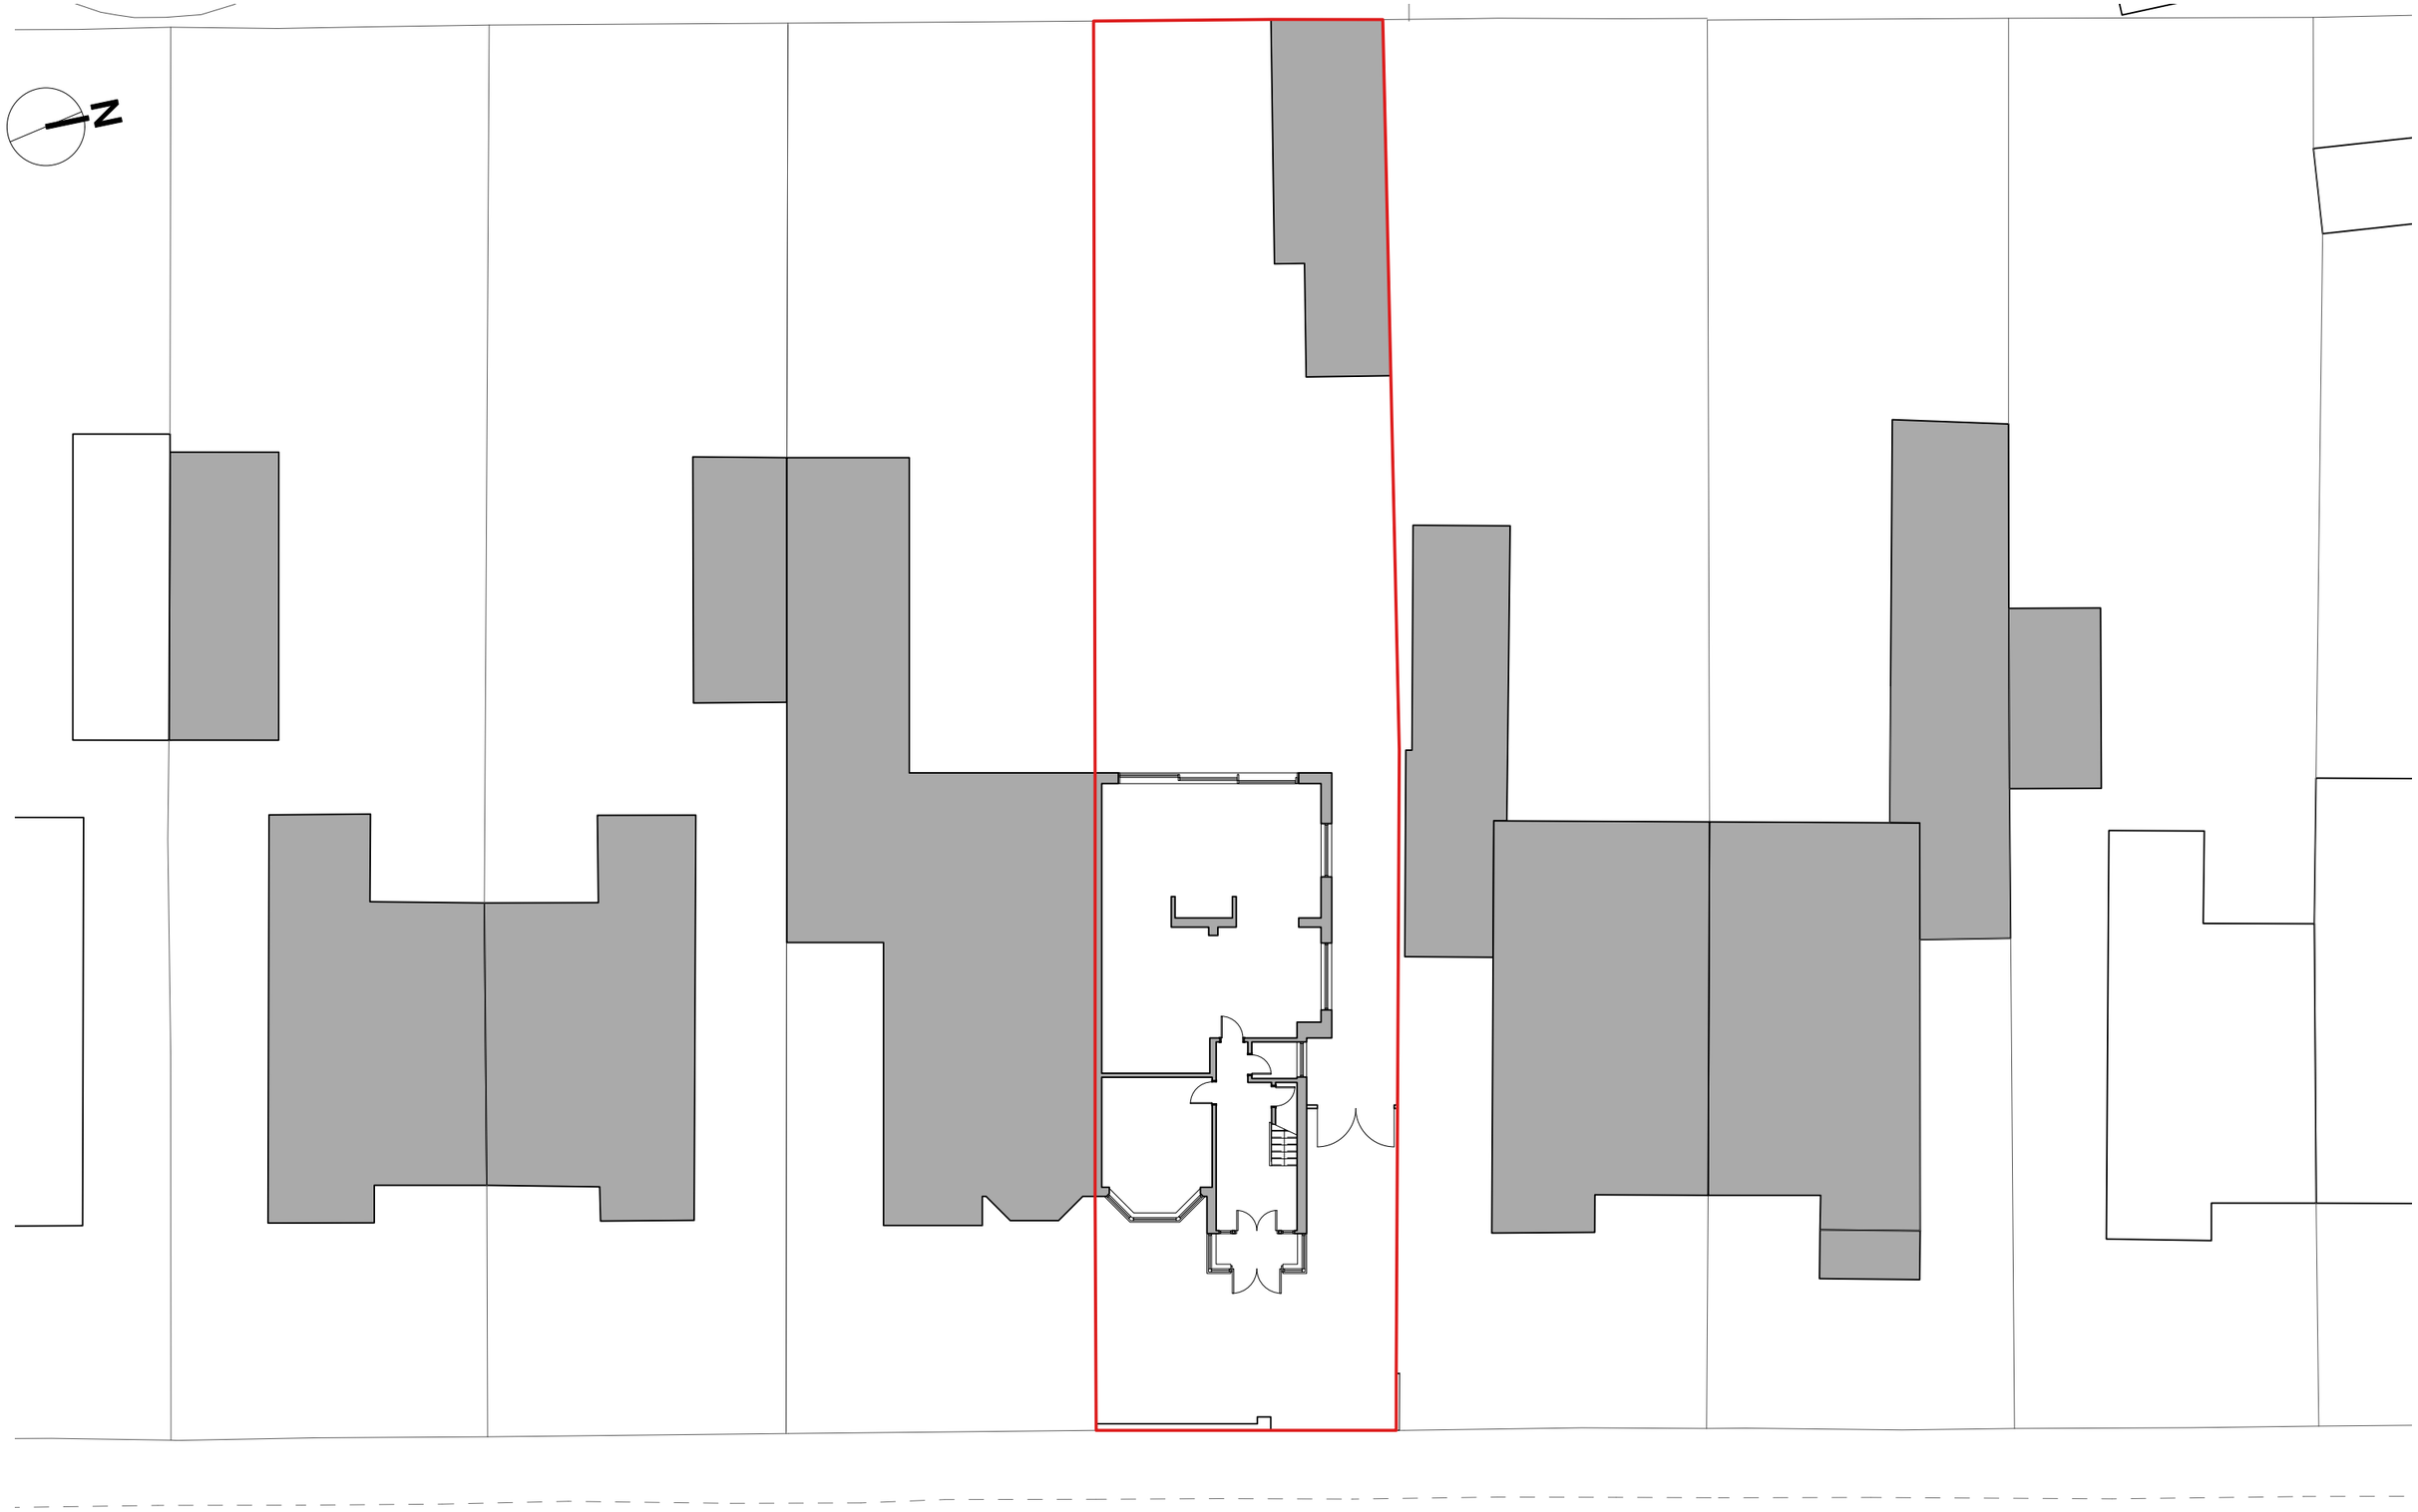



architecture:m

Moravian College,
14 Fairfield Square,
Manchester, M43 6AD.
+44 [0]161 370 6166
mail@architecturem.co.uk
www.architecturem.co.uk


Revision Notes

Project Title
**276 Withington Road**

Drawing Title
**Site Plan Existing**

| Date | Drawn By | Scale @ A3 | Job Number | Status | Drawing Number | Revision |
|---|---|---|---|---|---|---|
| 15.01.26 | MDW | 1:200 | 555 | S | 100 | - |

Design and drawings are copyright of Architecture.m. Written permision must be sought before duplication. Any discrepancy found between information given on this drawing and that given on elsewhere recorded on site shall be notified immediately to the architect in writing | Do not scale from this drawing or derive dimensions from digital media | All dimensions are to be checked prior to works commencing on site | Design and drawings are copyright of Architecture.m | Written permision must be sought before duplication | Any discrepancy found between information given on this drawing and that given on elsewhere recorded on site shall be notified immediately to the architect in writing. Do not scale from this drawing or derive dimensions from digital media. All dimensions are to be checked prior to works commencing on site.

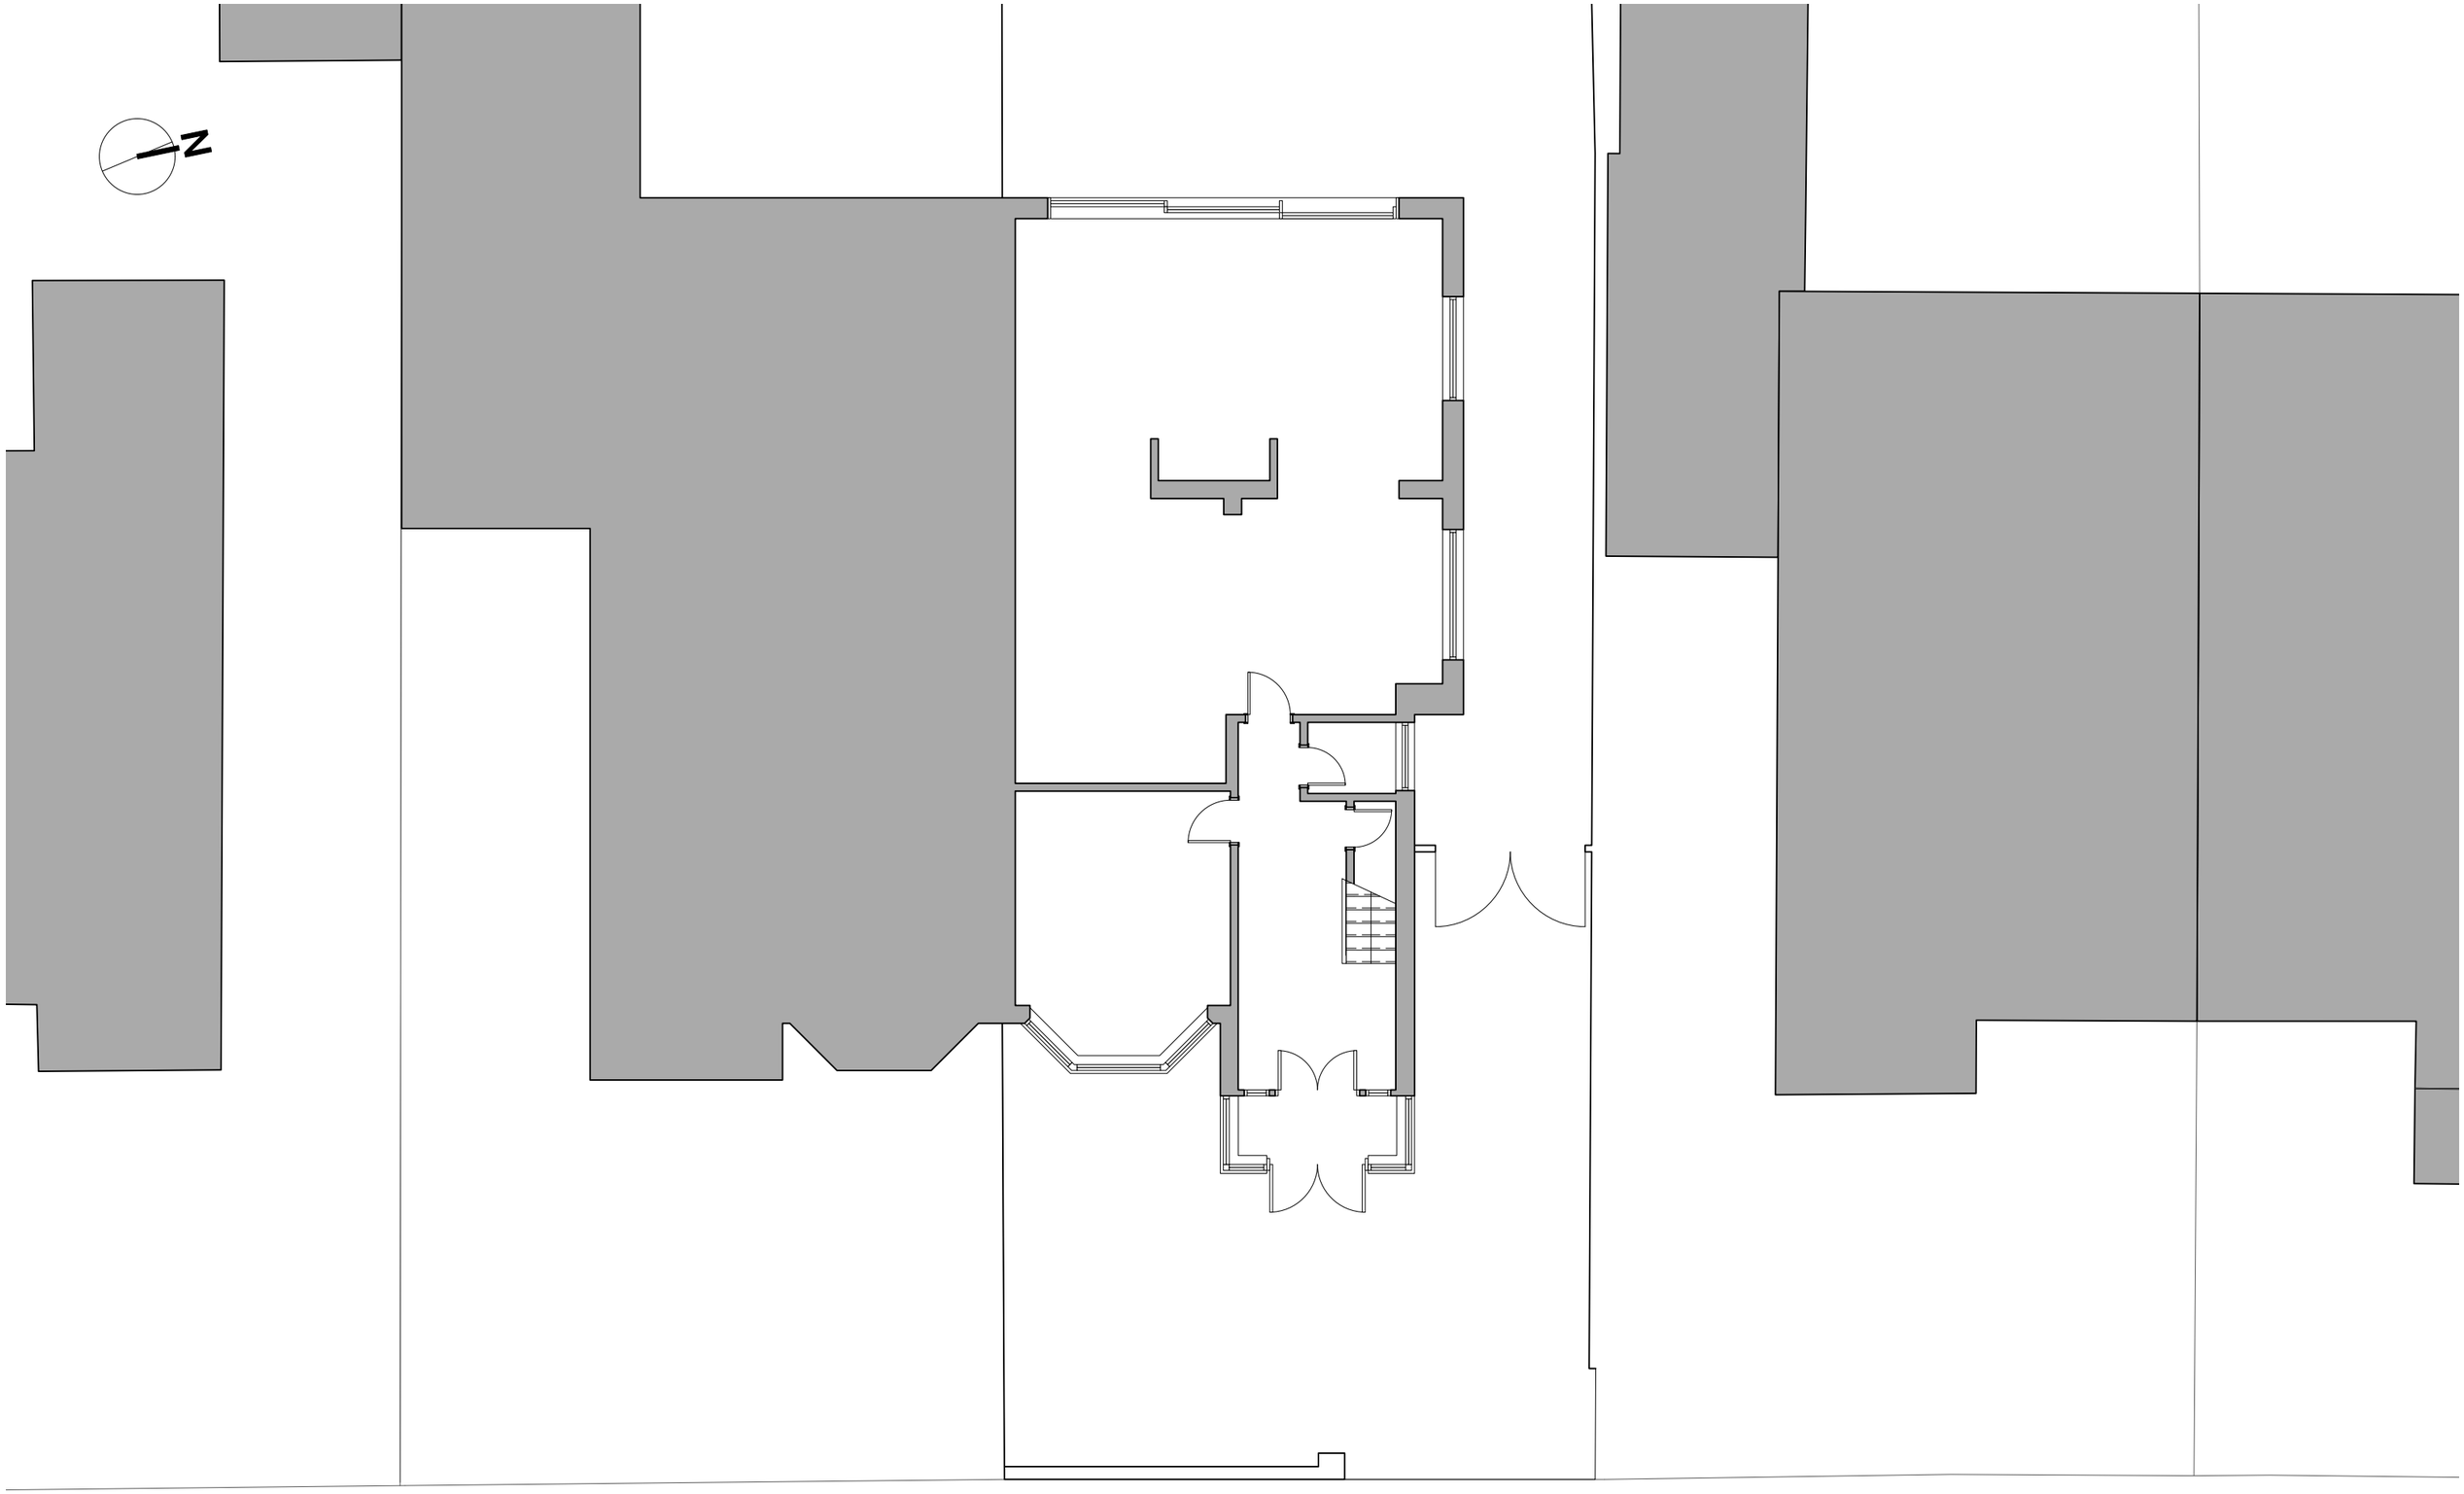


architecture:m

Moravian College,
14 Fairfield Square,
Manchester, M43 6AD.
+44 [0]161 370 6166
mail@architecturem.co.uk
www.architecturem.co.uk


Revision Notes

Project Title
**276 Withington Road**

Drawing Title
**Ground Floor Existing**

| Date | Drawn By | Scale @ A3 | Job Number | Status | Drawing Number | Revision |
|---|---|---|---|---|---|---|
| 15.01.26 | MDW | 1:100 | 555 | S | 110 | - |

Design and drawings are copyright of Architecture.m. Written permision must be sought before duplication. Any discrepancy found between information given on this drawing and that given on elsewhere recorded on site shall be notified immediately to the architect in writing | Do not scale from this drawing or derive dimensions from digital media | All dimensions are to be checked prior to works commencing on site | Design and drawings are copyroght of Architecture.m | Written permision must be sought before duplication | Any discrepancy found between information given on this drawing and that given on elsewhere recorded on site shall be notified immediately to the architect in writing. Do not scale from this drawing or derive dimensions from digital media. All dimensions are to be checked prior to works commencing on site.

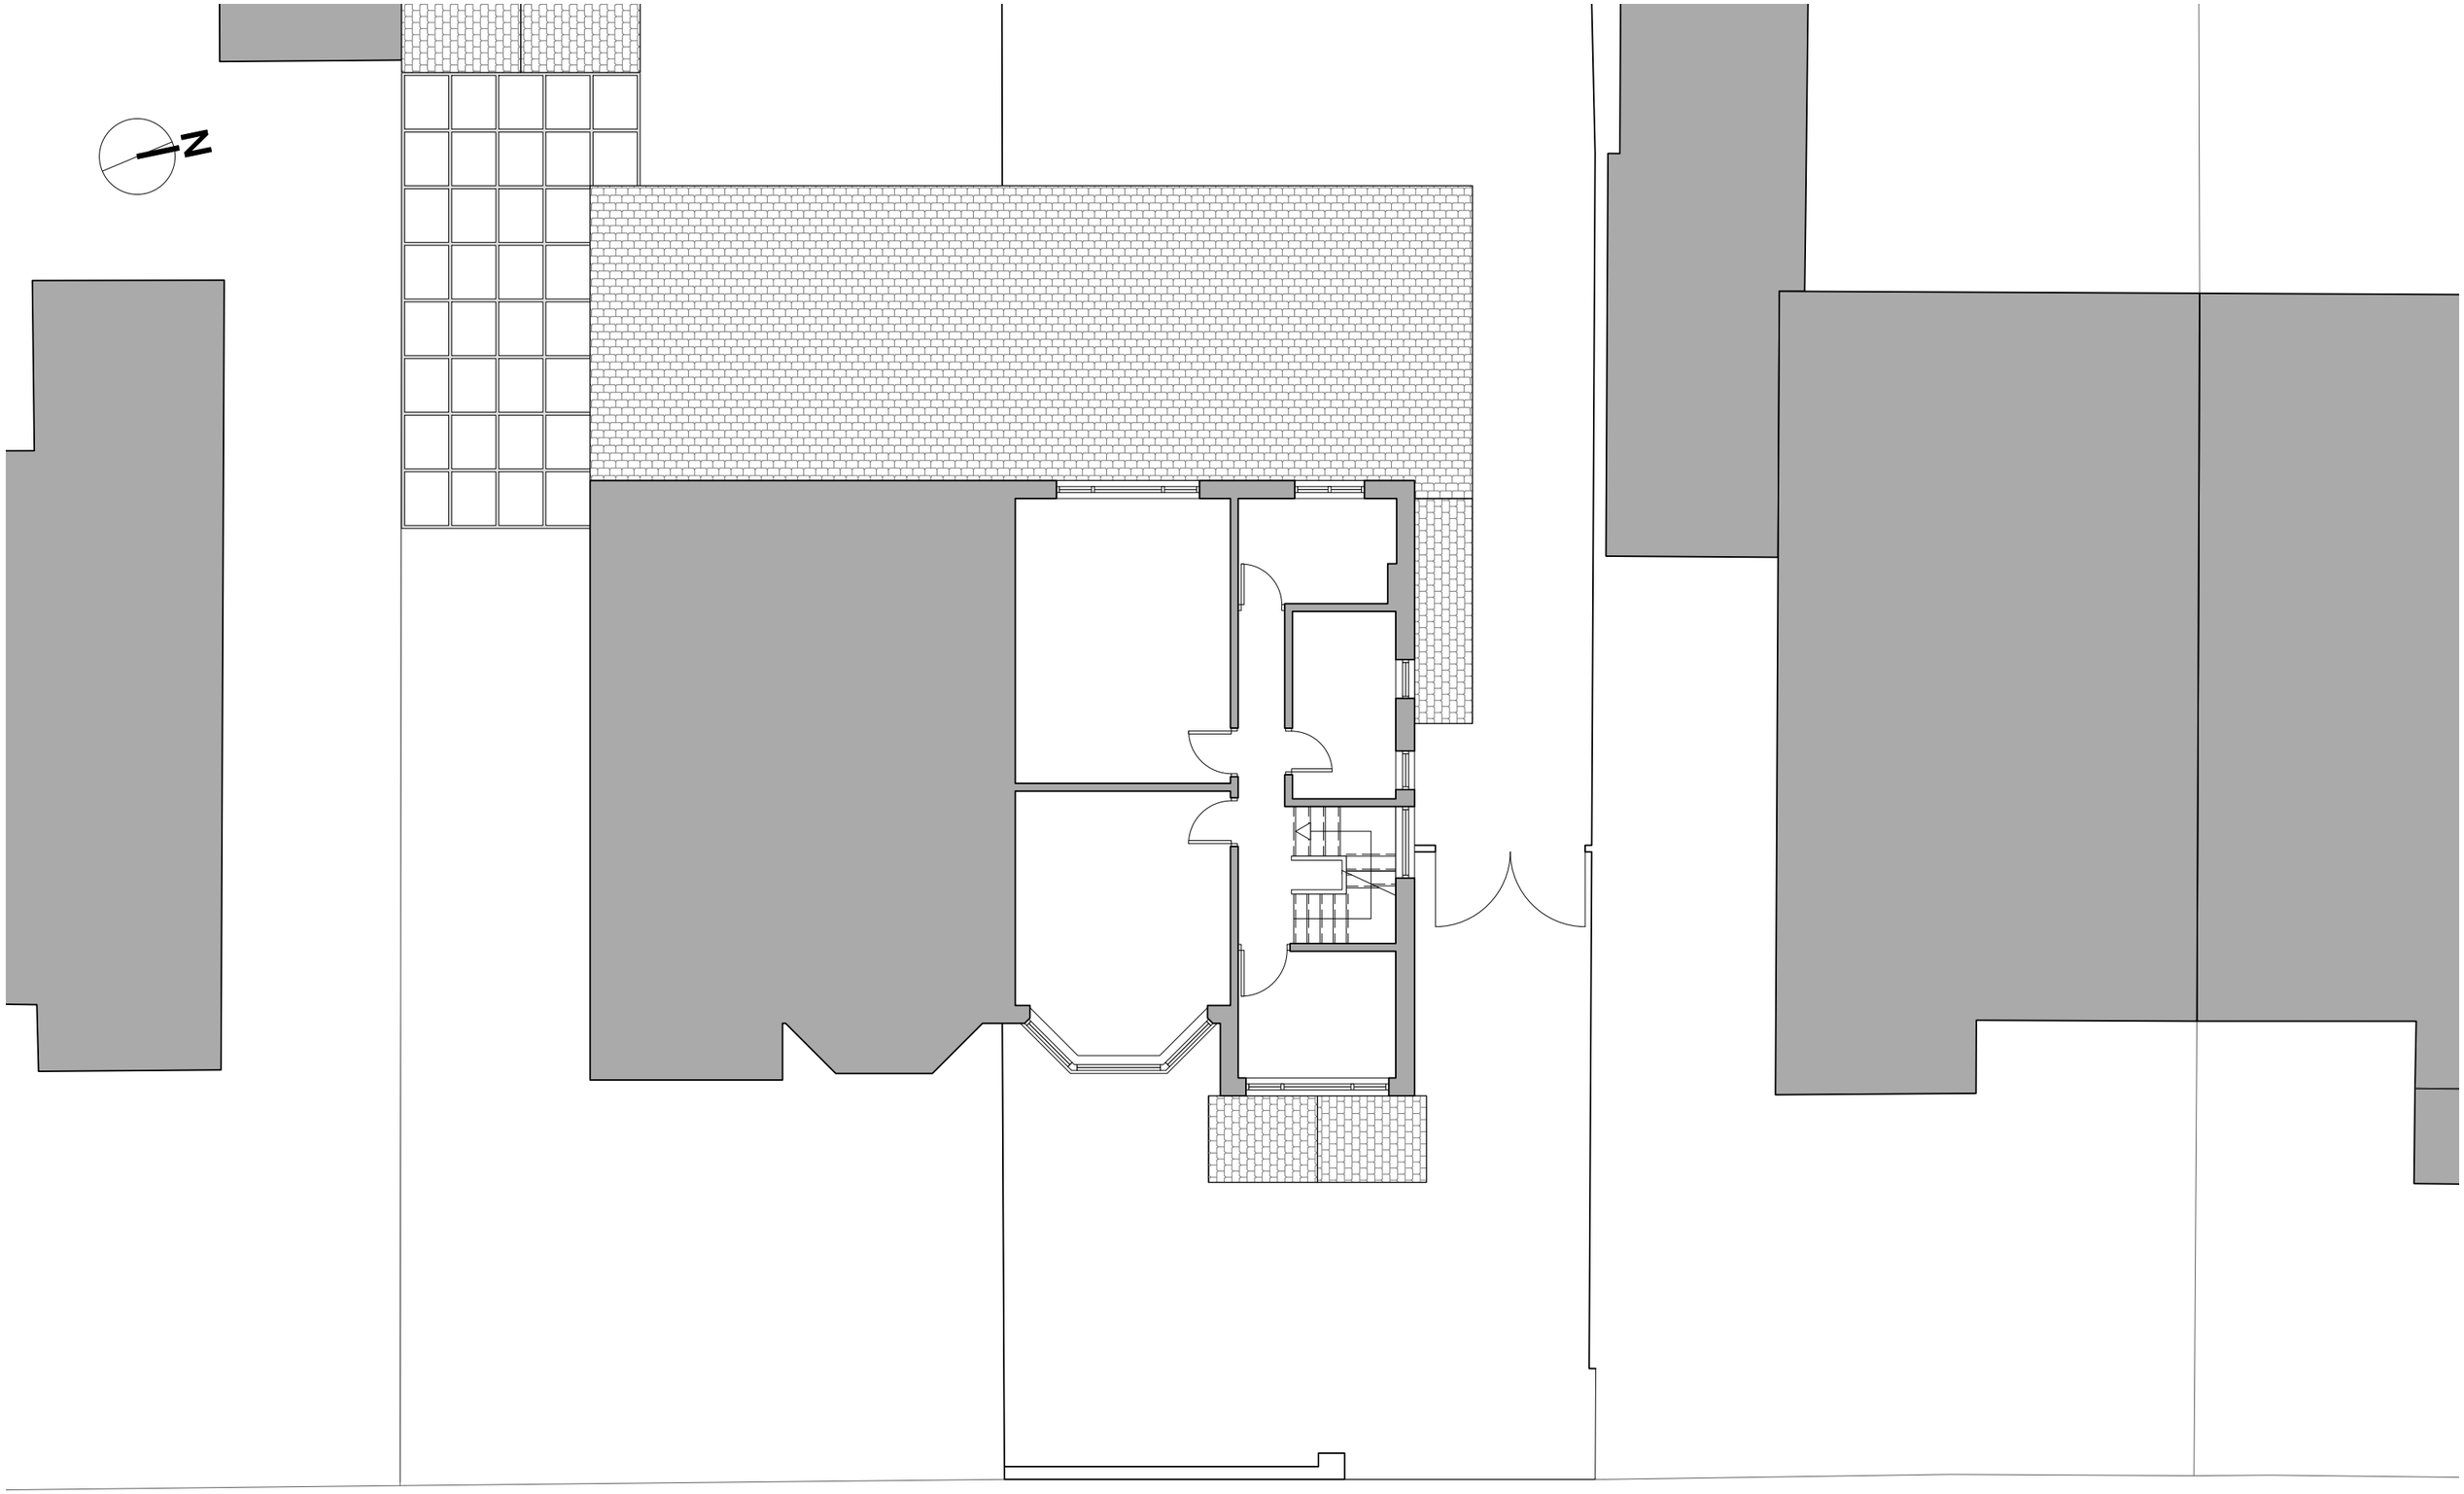


architecture:m

Moravian College,
14 Fairfield Square,
Manchester, M43 6AD.
+44 [0]161 370 6166
mail@architecturem.co.uk
www.architecturem.co.uk


Revision Notes

Project Title
**276 Withington Road**

Drawing Title
**First Floor Existing**

| Date | Drawn By | Scale @ A3 | Job Number | Status | Drawing Number | Revision |
|---|---|---|---|---|---|---|
| 15.01.26 | MDW | 1:100 | 555 | S | 111 | - |

Design and drawings are copyright of Architecture.m. Written permision must be sought before duplication. Any discrepancy found between information given on this drawing and that given on elsewhere recorded on site shall be notified immediatley to the architect in writing | Do not scale from this drawing or derive dimensions from digital media | All dimensions are to be checked prior to works commencing on site | Design and drawings are copyright of Architecture.m | Written permision must be sought before duplication | Any discrepancy found between information given on this drawing and that given on elsewhere recorded on site shall be notified immediatley to the architect in writing. Do not scale from this drawing or derive dimensions from digital media. All dimensions are to be checked prior to works commencing on site.

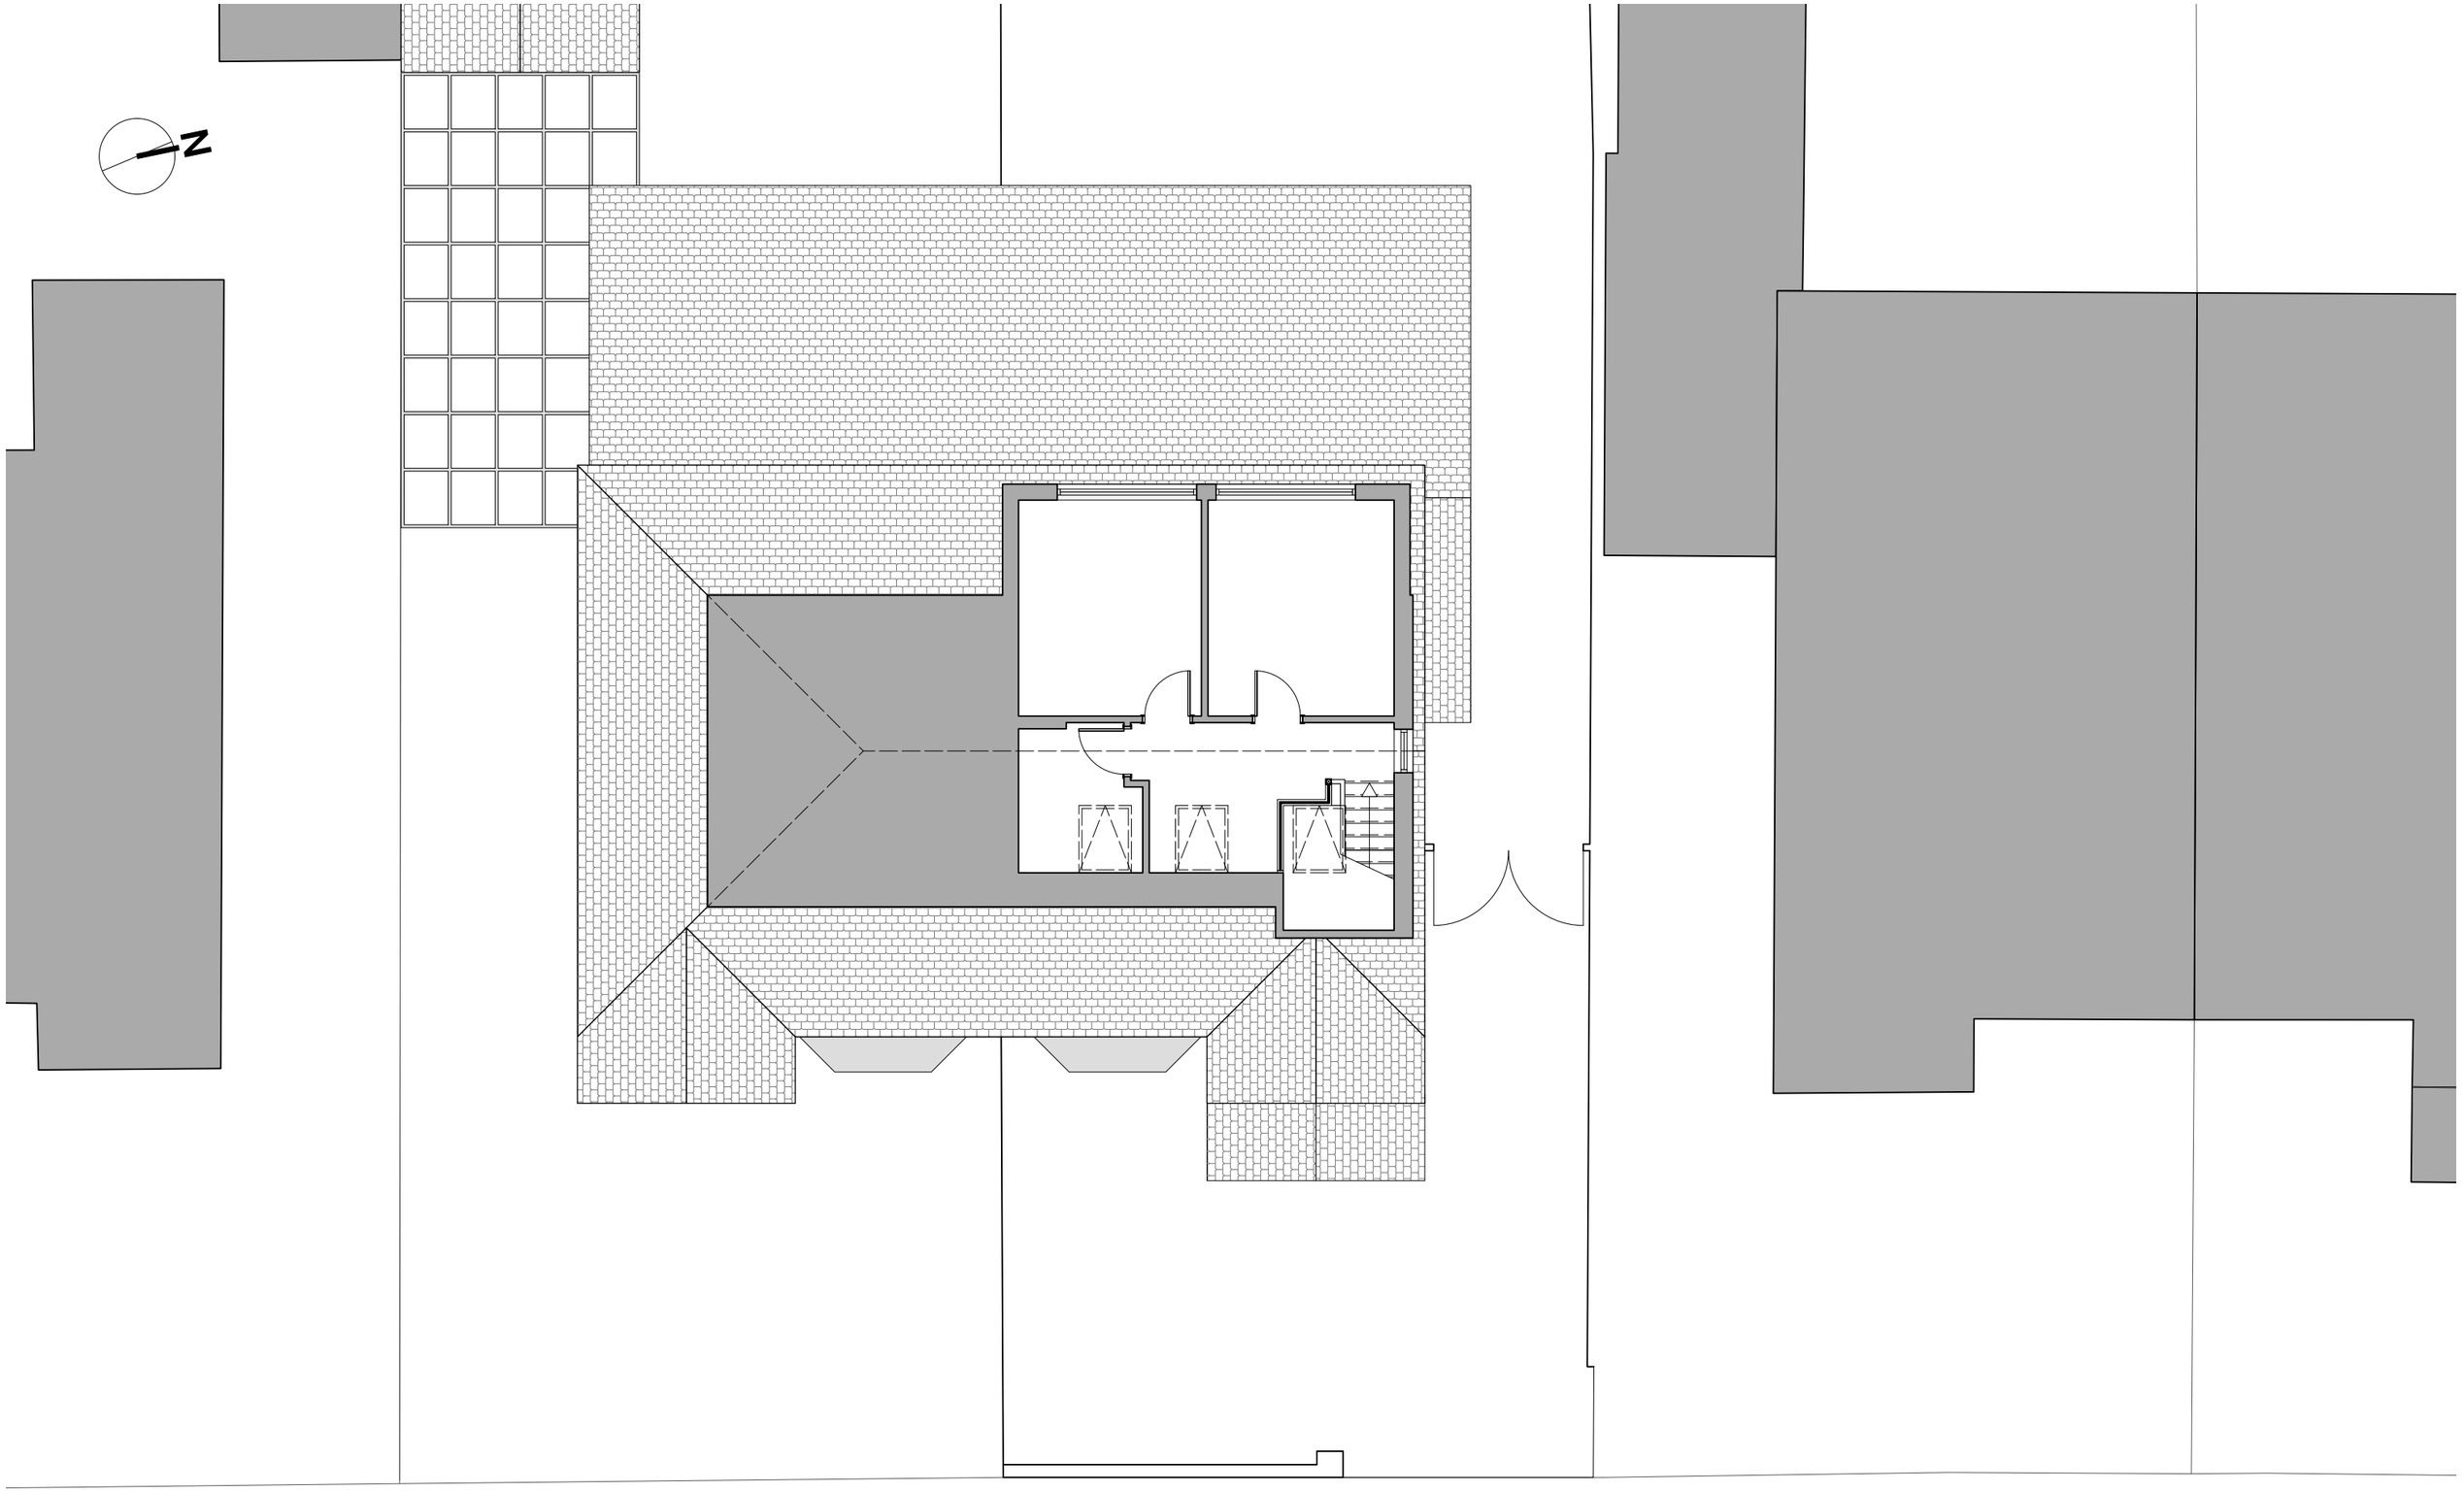


architecture:m

Moravian College,
14 Fairfield Square,
Manchester, M43 6AD.
+44 [0]161 370 6166
mail@architecturem.co.uk
www.architecturem.co.uk


Revision Notes

Project Title
**276 Withington Road**

Drawing Title
**Second Floor Existing**

| Date | Drawn By | Scale @ A3 | Job Number | Status | Drawing Number | Revision |
|---|---|---|---|---|---|---|
| 15.01.26 | MDW | 1:100 | 555 | S | 112 | - |

Design and drawings are copyright of Architecture.m. Written permision must be sought before duplication. Any discrepancy found between information given on this drawing and that given on elsewhere recorded on site shall be notified immediatley to the architect in writing | Do not scale from this drawing or derive dimensions from digital media | All dimensions are to be checked prior to works commencing on site | Design and drawings are copyright of Architecture.m | Written permision must be sought before duplication | Any discrepancy found between information given on this drawing and that given on elsewhere recorded on site shall be notified immediatley to the architect in writing. Do not scale from this drawing or derive dimensions from digital media. All dimensions are to be checked prior to works commencing on site.

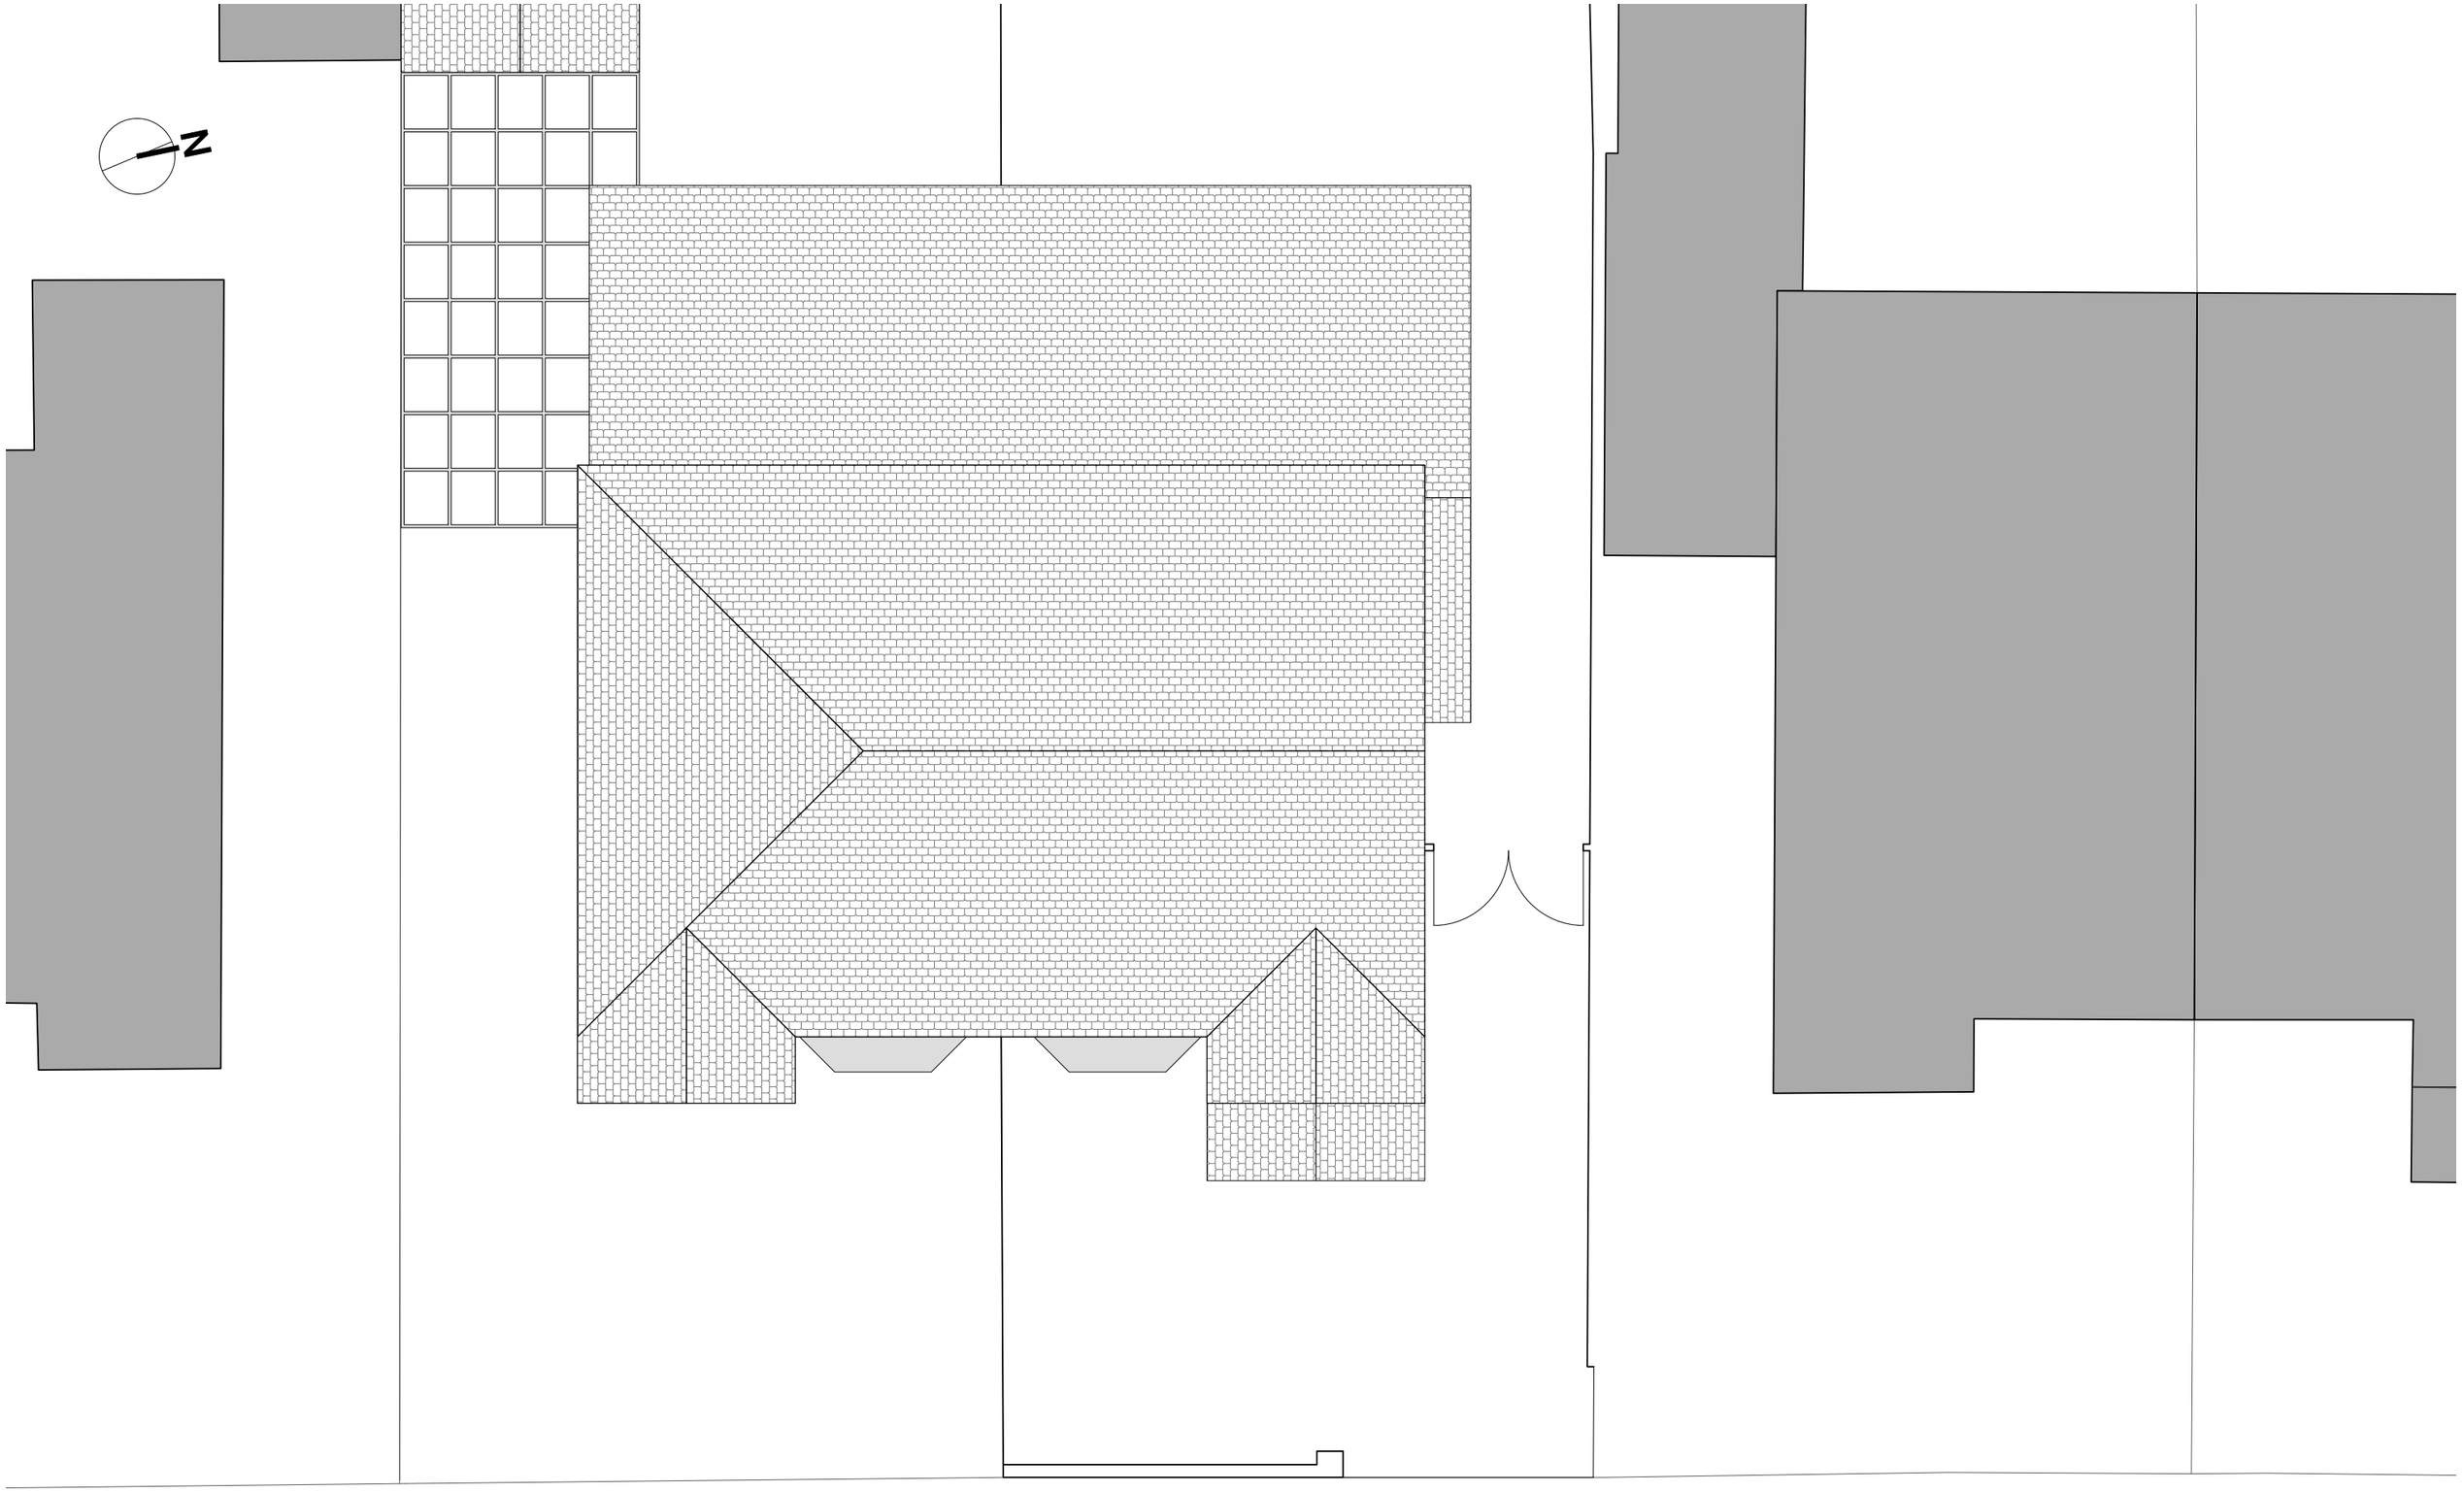


architecture:m

Moravian College,
14 Fairfield Square,
Manchester, M43 6AD.
+44 [0]161 370 6166
mail@architecturem.co.uk
www.architecturem.co.uk

Revision Notes

Project Title
**276 Withington Road**

Drawing Title
**Roof Plan Existing**

| Date | Drawn By | Scale @ A3 | Job Number | Status | Drawing Number | Revision |
|---|---|---|---|---|---|---|
| 15.01.26 | MDW | 1:100 | 555 | S | 113 | - |

Design and drawings are copyright of Architecture.m. Written permision must be sought before duplication. Any discrepancy found between information given on this drawing and that given on elsewhere recorded on site shall be notified immediatley to the architect in writing | Do not scale from this drawing or derive dimensions from digital media | All dimensions are to be checked prior to works commencing on site | Design and drawings are copyright of Architecture.m | Written permision must be sought before duplication | Any discrepancy found between information given on this drawing and that given on elsewhere recorded on site shall be notified immediatley to the architect in writing. Do not scale from this drawing or derive dimensions from digital media. All dimensions are to be checked prior to works commencing on site.



architecture:m

Moravian College,
14 Fairfield Square,
Manchester, M43 6AD.
+44 [0]161 370 6166
mail@architecturem.co.uk
www.architecturem.co.uk

Revision Notes

Project Title
**276 Withington Road**

Drawing Title
**Front Elevation Existing**

| Date | Drawn By | Scale @ A3 | Job Number | Status | Drawing Number | Revision |
|---|---|---|---|---|---|---|
| 15.01.26 | MDW | 1:100 | 555 | S | 120 | - |

Design and drawings are copyright of Architecture.m. Written permision must be sought before duplication. Any discrepancy found between information given on this drawing and that given on elsewhere recorded on site shall be notified immediatley to the architect in writing | Do not scale from this drawing or derive dimensions from digital media | All dimensions are to be checked prior to works commencing on site | Design and drawings are copyroght of Architecture.m | Written permision must be sought before duplication | Any discrepancy found between information given on this drawing and that given on elsewhere recorded on site shall be notified immediatley to the architect in writing. Do not scale from this drawing or derive dimensions from digital media. All dimensions are to be checked prior to works commencing on site.



architecture:m

Moravian College,
14 Fairfield Square,
Manchester, M43 6AD.
+44 [0]161 370 6166
mail@architecturem.co.uk
www.architecturem.co.uk


Revision Notes

Project Title
**276 Withington Road**

Drawing Title
**Side Elevation Existing**

| Date | Drawn By | Scale @ A3 | Job Number | Status | Drawing Number | Revision |
|---|---|---|---|---|---|---|
| 15.01.26 | MDW | 1:100 | 555 | S | 121 | - |

Design and drawings are copyright of Architecture:m. Written permision must be sought before duplication. Any discrepancy found between information given on this drawing and that given on elsewhere recorded on site shall be notified immediately to the architect in writing | Do not scale from this drawing or derive dimensions from digital media | All dimensions are to be checked prior to works commencing on site | Design and drawings are copyright of Architecture:m | Written permision must be sought before duplication | Any discrepancy found between information given on this drawing and that given on elsewhere recorded on site shall be notified immediately to the architect in writing. Do not scale from this drawing or derive dimensions from digital media. All dimensions are to be checked prior to works commencing on site.

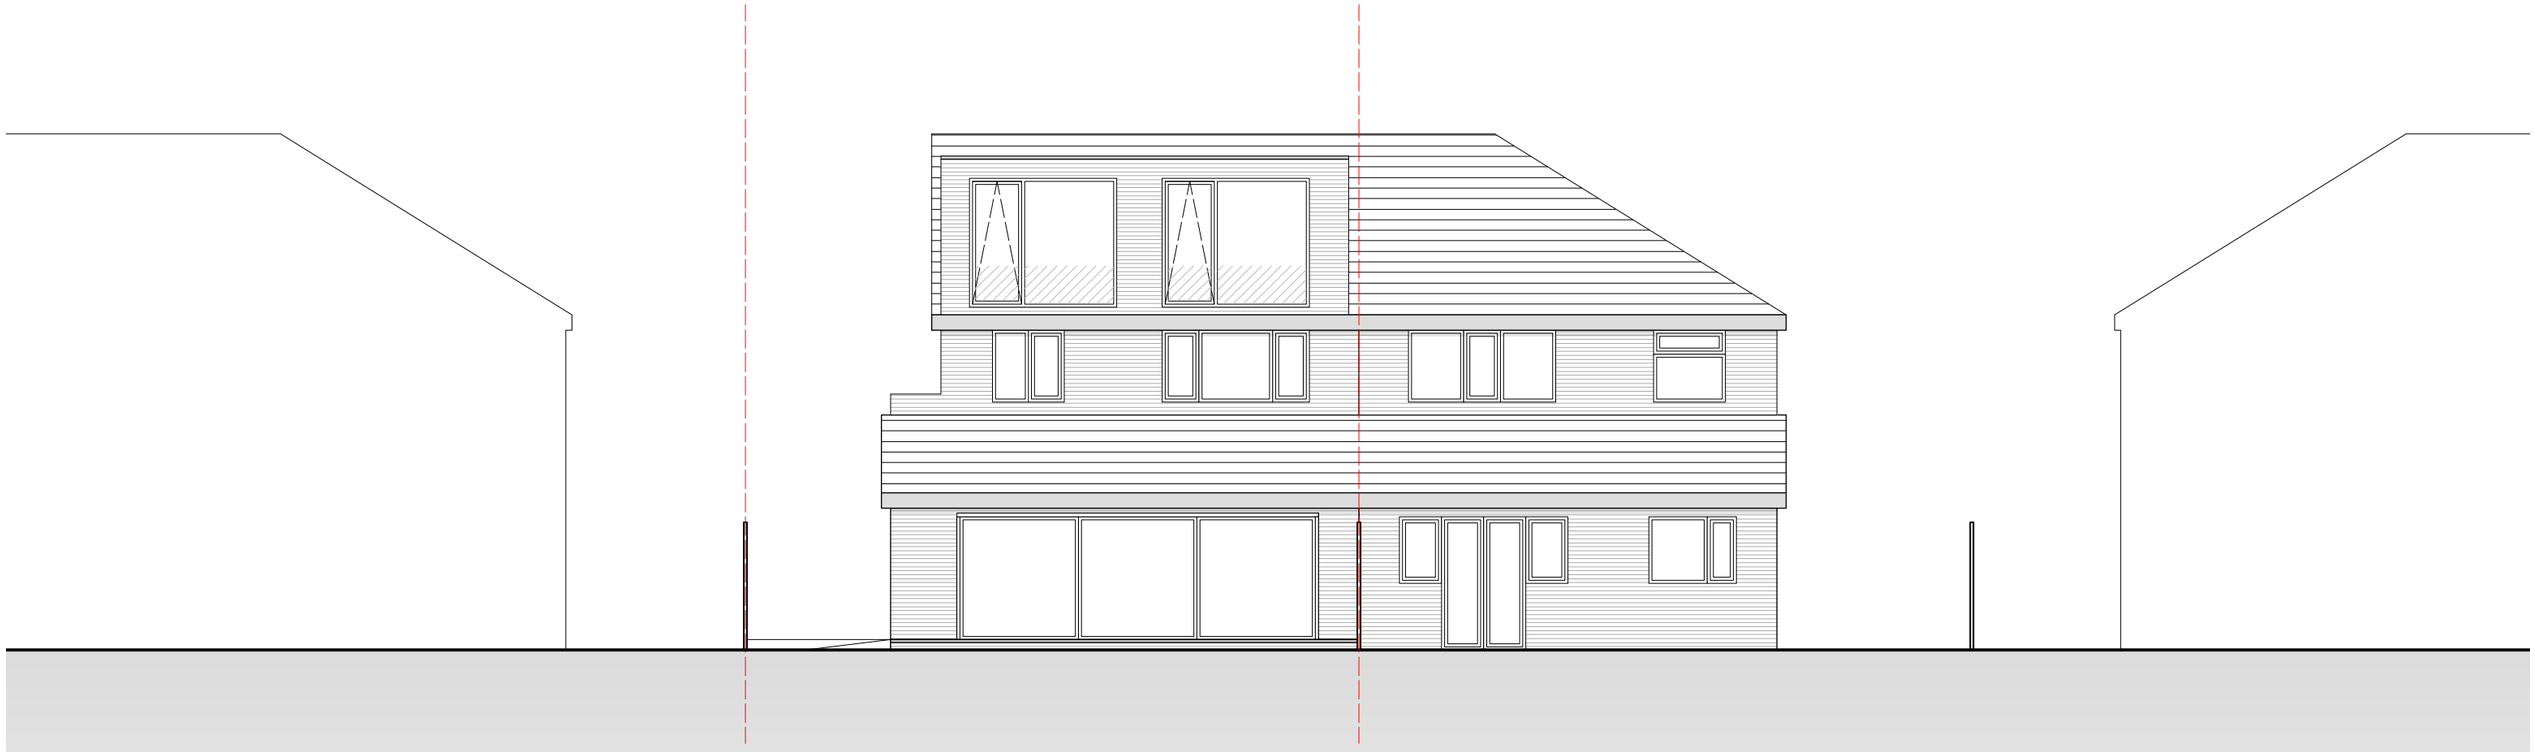

architecture:m

Moravian College,
14 Fairfield Square,
Manchester, M43 6AD.
+44 [0]161 370 6166
mail@architecturem.co.uk
www.architecturem.co.uk

Revision Notes

Project Title
**276 Withington Road**

Drawing Title
**Rear Elevation Existing**

| Date | Drawn By | Scale @ A3 | Job Number | Status | Drawing Number | Revision |
|---|---|---|---|---|---|---|
| 15.01.26 | MDW | 1:100 | 555 | S | 122 | - |

Design and drawings are copyright of Architecture.m. Written permision must be sought before duplication. Any discrepancy found between information given on this drawing and that given on elsewhere recorded on site shall be notified immediatley to the architect in writing | Do not scale from this drawing or derive dimensions from digital media | All dimensions are to be checked prior to works commencing on site | Design and drawings are copyright of Architecture.m | Written permision must be sought before duplication | Any discrepancy found between information given on this drawing and that given on elsewhere recorded on site shall be notified immediatley to the architect in writing. Do not scale from this drawing or derive dimensions from digital media. All dimensions are to be checked prior to works commencing on site.