
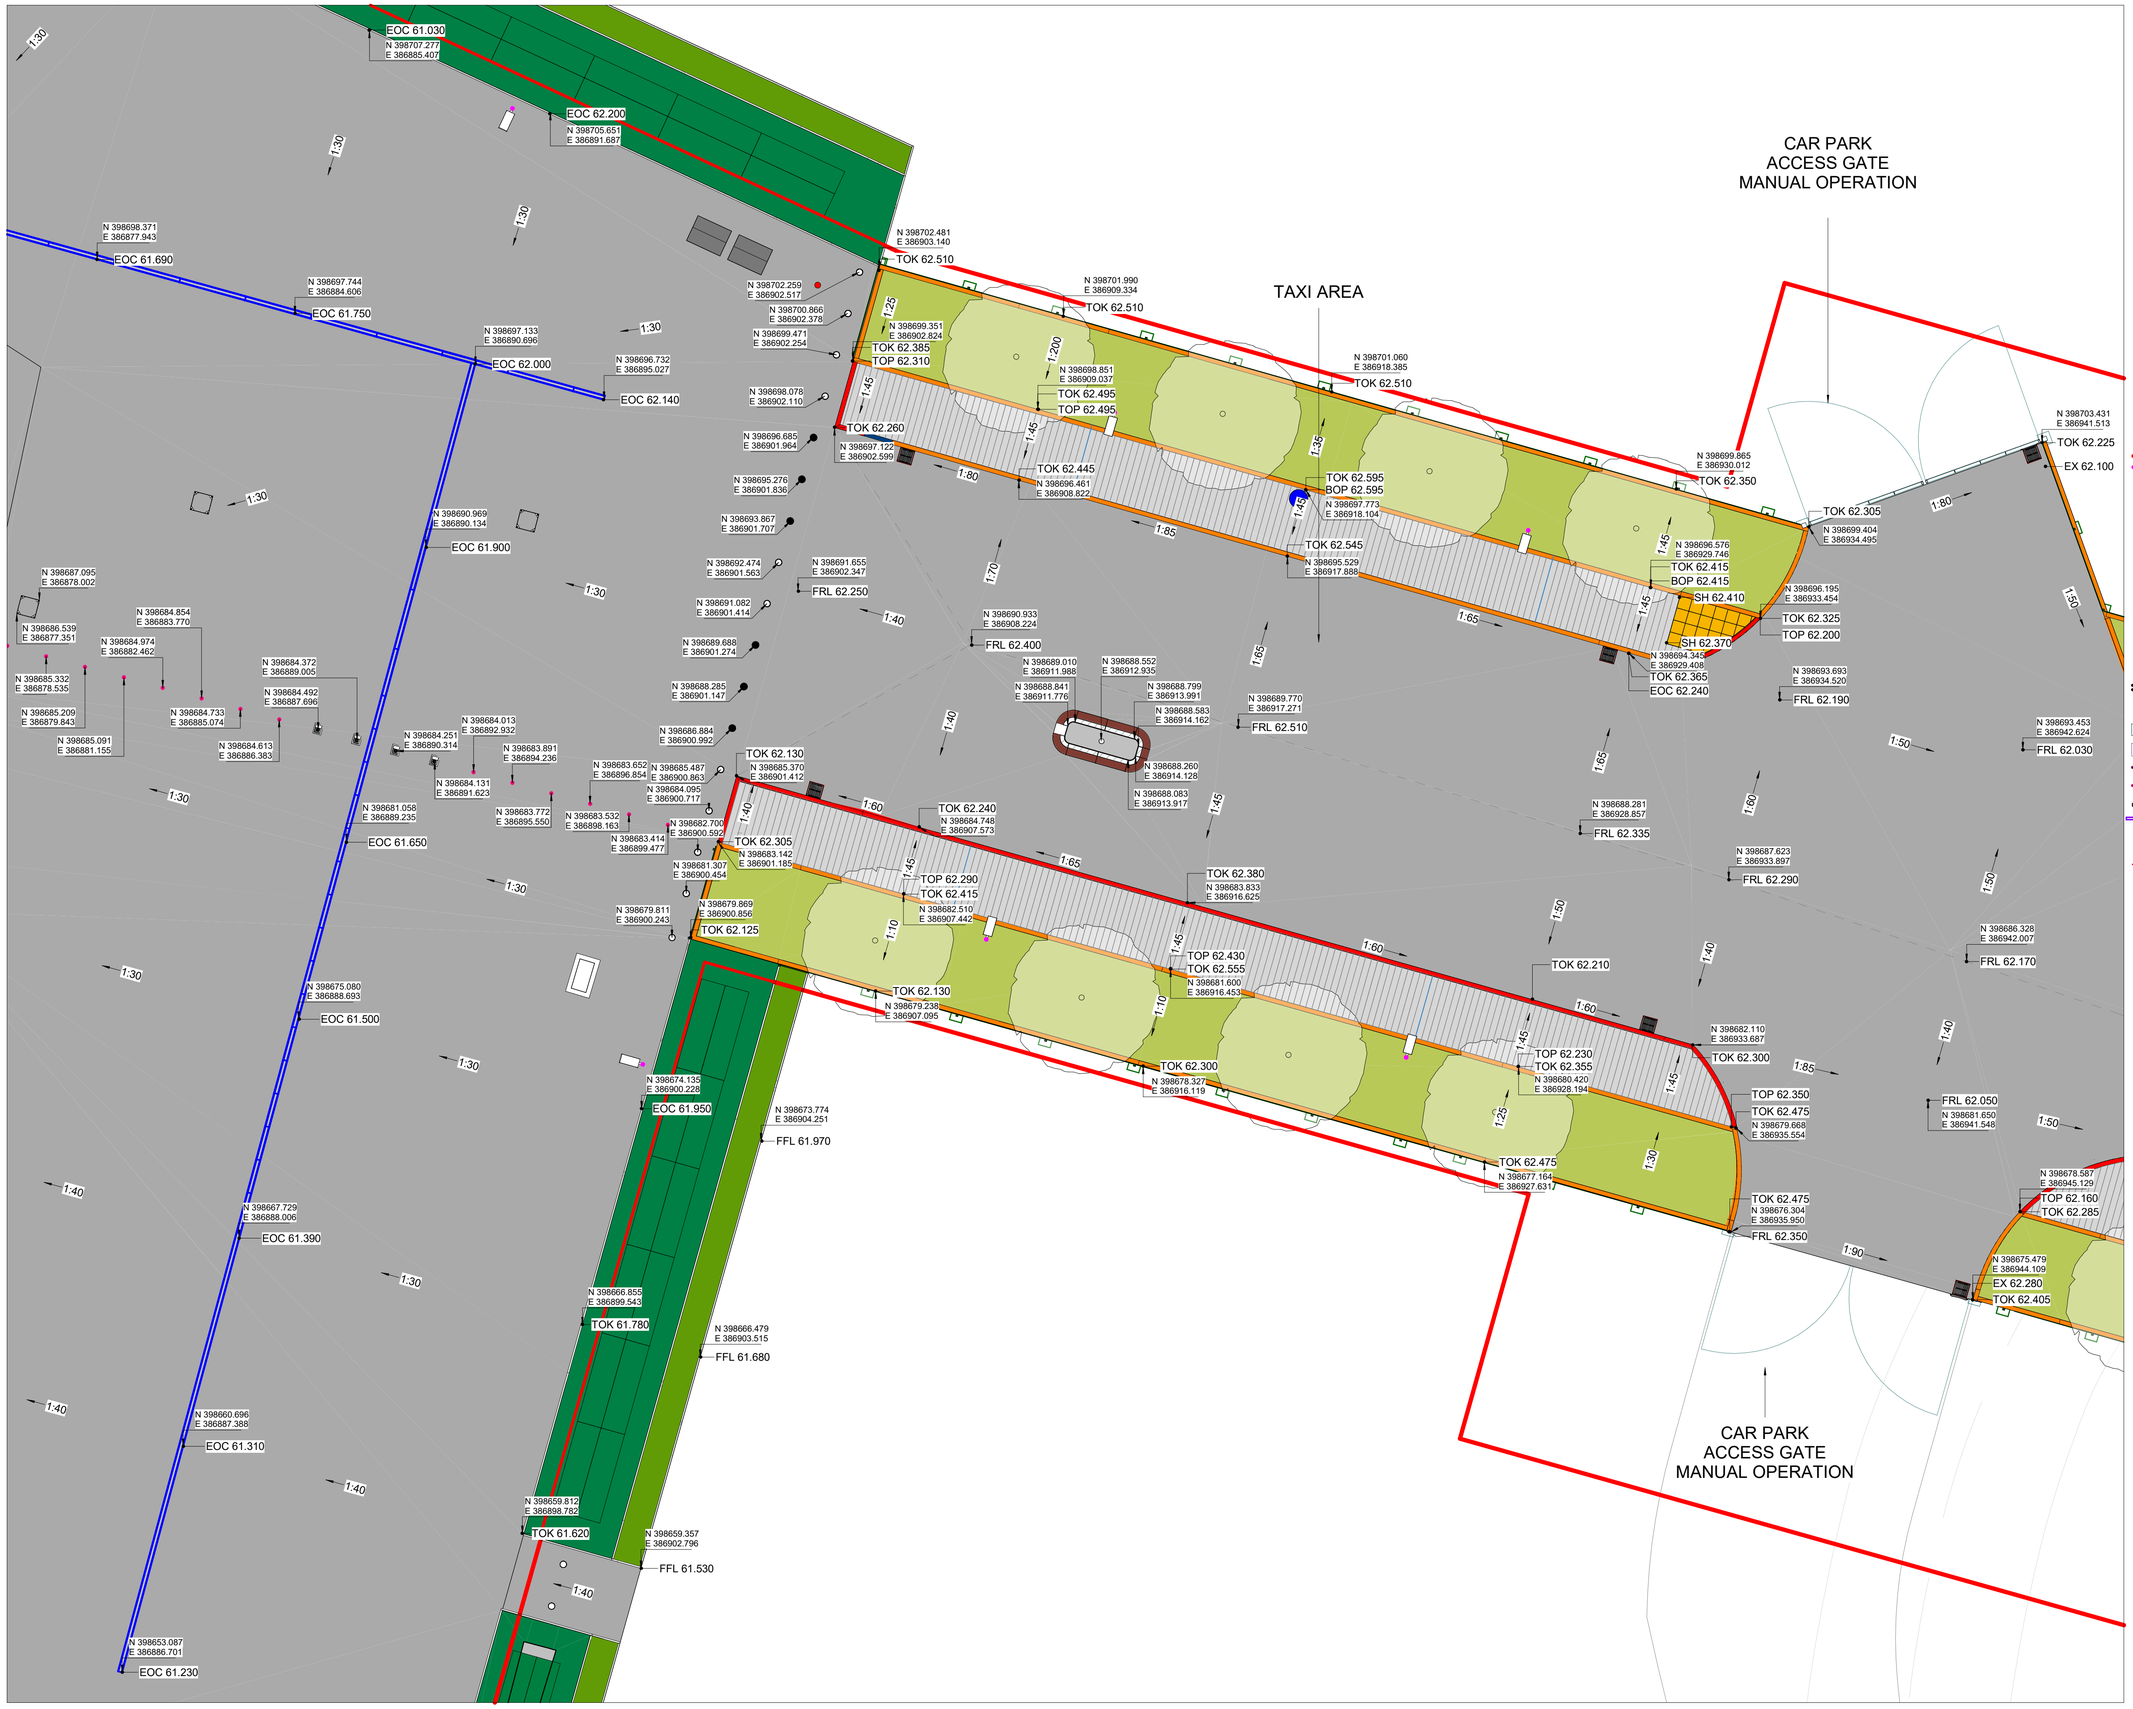


REVISIONS		
REV	**DATE**	**DESCRIPTION**
C01	10.01.25	ISSUED FOR CONSTRUCTION
C02	21.02.25	ISSUED FOR CONSTRUCTION: ACCESS ROAD UPDATE
C03	14.03.25	ISSUED FOR CONSTRUCTION: ACCESS ROAD UPDATE
C04	05.11.25	ISSUED FOR CONSTRUCTION - SETTING OUT UPDATE

KEY PLAN

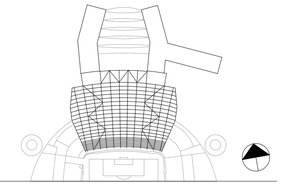

KEY

- PROJECT PLANNING BOUNDARY
- PROJECT CONSTRUCTION BOUNDARY
- EXT-121/ EXT-125 PLAZA PAVING - TYPE 1 & 2
- EXT-129/EXT-133 PLAZA PAVING - TYPE 3 & 4
- EXT-101 CONCRETE BLOCK PAVING - TYPE 1
- EXT-109 CONCRETE BLOCK PAVING - TYPE 3
- EXT-141 TARMAC SURFACING - TYPE 1
- EXT-145 TARMAC SURFACING - TYPE 2
- EXT-131 PRECAST CONCRETE TACTILE SLAB PAVING
- EXT-151 ARTIFICIAL TURF
- EXT-525 UNDERSTORY PLANTING
- EXT-325 SUDS PLANTER
- EXT-529 WILDFLOWER PLANTING
- EXT-601 SECURITY 'ORIENTATED' LANDSCAPED MOUND
- EXT-329 GRASS GRID
- QUEUEING ZONE
- HOTEL SIGNAGE
- INTERCOM BOLLARD
- EXT-455 TIMBER BOARD ENCLOSURE
- EXT-435 STEEL SECURITY GATE - TYPE 2
- EXT-439 STEEL SECURITY GATE - TYPE 3
- BAL-145 EXTERNAL METAL BALUSTRADE- TYPE 1
- BAL-147 EXTERNAL METAL BALUSTRADE- TYPE 2
- EXT-421/EXT-423 METAL FENCING TYPE 1&2
- DOUBLE HEADED LIGHTING COLUMNS
- EXT-331 LIGHTING COLUMN & LAMP
- TREE UP-LIGHTS
- LINEAR LED LIGHTS IN CITY SQUARE PAVING
- LIGHTING COLUMN WITH 4 PROJECTORS
- EXT-451 DOOR BARRIER - TYPE 1
- EXT-453 DOOR BARRIER - TYPE 2
- 20mm PAVING EXPANSION JOINT
- 12mm PAVING EXPANSION JOINT
- EXT-501 PROPOSED TREE
- EXT-327 TREE GRILLES
- EXT-735 ROOT SPACE STRUCTURE
- EXT-401 BOLLARDS STATIC - TYPE 1
- EXT-405 BOLLARDS STATIC - TYPE 2
- EXT-409 BOLLARDS RETRACTABLE - TYPE 1
- EXT-411 BOLLARDS RETRACTABLE - TYPE 2
- EXT-201 PRECAST CONCRETE KERBS - FLUSH
- EXT-205 PRECAST CONCRETE KERBS - DROP
- EXT-209 PRECAST CONCRETE KERBS - RAISED
- EXT-212 PRECAST CONCRETE KERBS - TRAFFIC MANAGEMENT
- EXT-313 METAL PLANTER
- EXT-221 METAL EDGINGS
- EXT-823 HOPPER WELL GRILLE
- EXT-801 CHANNEL DRAIN - TYPE 1
- EXT-815 DRAINAGE GULLY - TYPE1
- EXT-819 DRAINAGE GULLY - TYPE 2
- EXT-821 DRAINAGE GULLY - TYPE 3
- EXT-541 GREEN SCREEN
- SAN-751 EXTERNAL BIB TAP
- EXT-341 EXTERNAL FLOOR BOXES
- EXT-306 LITTER BIN
- EXT-309 PICNIC BENCH
- EXT-811 MANHOLE COVER
- EXT-305 BENCHES
- EXT-321 SHRUB PLANTERS - TYPE 1
- EXT-322 SHRUB PLANTERS - TYPE 2
- FEEDER PILLARS
- ANPR CAMERA COLUMN
- 10mm PAVING EXPANSION JOINT
- 25mm ISOLATION JOINT

REFER TO ENLARGED AREA PLAN FOR DETAILED LANDSCAPE LAYOUT AND SETTING OUT INFORMATION.
REFER TO MATERIAL SCHEDULE AND SPECIFICATION FOR HARD LANDSCAPE AND FURNITURE DETAILS.
REFER TO KERB AND EDGING SCOPE OF WORK DRAWING FOR KERB AND EDGING TYPOLOGIES.
REFER TO CIVIL ENGINEER'S PACKAGE FOR IN SITU CONCRETE, TARMAC, DRAINAGE RELATED LAYOUT, ROAD MARKING AND DETAILS.
REFER TO LIGHTING PACKAGE FOR LIGHTING LAYOUT, DETAILS AND SPECIFICATIONS.
REFER TO WAYFINDING PACKAGE FOR WAYFINDING LAYOUT, DETAILS AND SPECIFICATIONS.

1:100

0 1 2 3 4 8 m

CLIENT

MANCHESTER CITY

© COPYRIGHT. ALL RIGHTS RESERVED

THIS WORK IS COPYRIGHT AND CANNOT BE REPRODUCED OR COPIED IN ANY FORM OR BY ANY OTHER MEANS (GRAPHIC, ELECTRONIC OR MECHANICAL INCLUDING PHOTOCOPYING) WITHOUT THE WRITTEN PERMISSION OF POPULOUS ANY LICENSE, EXPRESS OR IMPLIED, TO USE THIS DOCUMENT FOR ANY PURPOSE WHATSOEVER IS RESTRICTED TO THE TERMS OF THE AGREEMENT OR IMPLIED AGREEMENT BETWEEN POPULOUS AND THE INSTRUCTING PARTY.

USE FIGURED DIMENSIONS IN PREFERENCE TO SCALED. CHECK ALL DIMENSIONS ON SITE BEFORE FABRICATION OR SETTING OUT

ARCHITECT

POPULOUS®

14 BLADES COURT | DEODAR ROAD | LONDON | SW15 2NU | UNITED KINGDOM
TELEPHONE +44 (0)20 8874 7666 FACSIMILE +44 (0)20 8874 7470

ALL PRODUCTION & INTELLECTUAL PROPERTY RIGHTS RESERVED © POPULOUS 2009

PROJECT NAME

MCFC - NORTH EXPANSION

DRAWING TITLE

LANDSCAPE
SETTING OUT PLAN
ZONE 7

STATUS	RIBA STAGE	PROJECT NO.
A5	5	4348

DATE	SCALE	SIZE
10/01/25	1 : 100	A1

DRAWN	CHECKED	APPROVED
SA	TJ	MT

PROJECT	ORIGIN.	ZONE	LEVEL	TYPE	ROLE	DRAWING	REV
NSE	POP	ZZ	00	DP	L	000662	C04