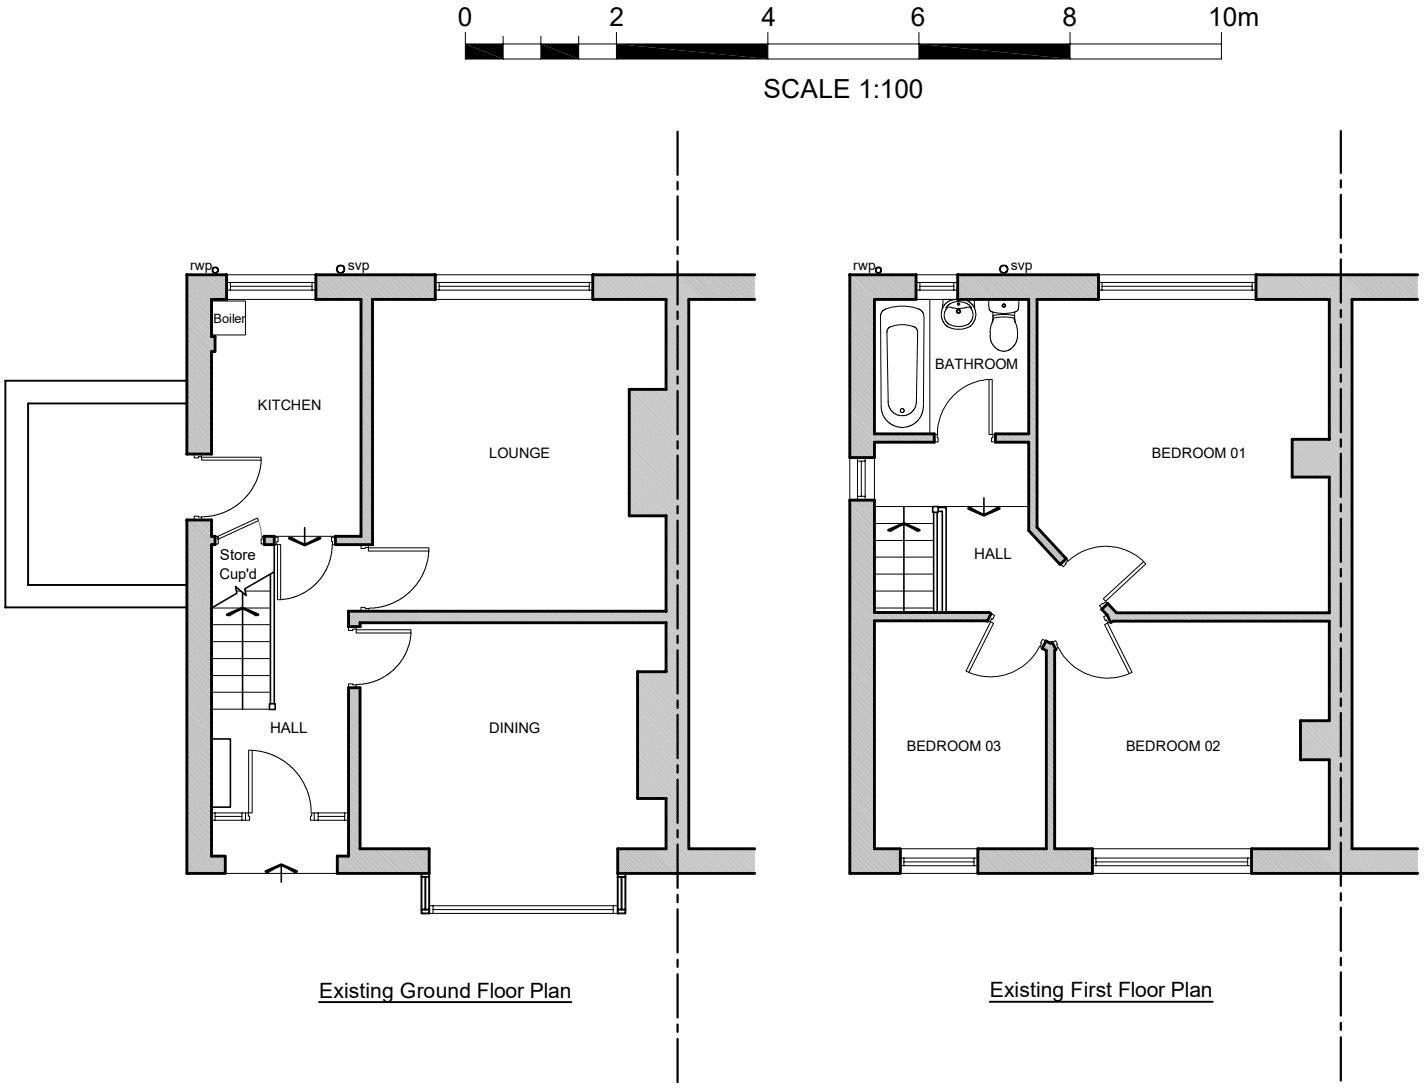


Existing Ground Floor Plan

Existing First Floor Plan

18 Orville Drive
Existing Plans
Scale: 1:100 @ A4