

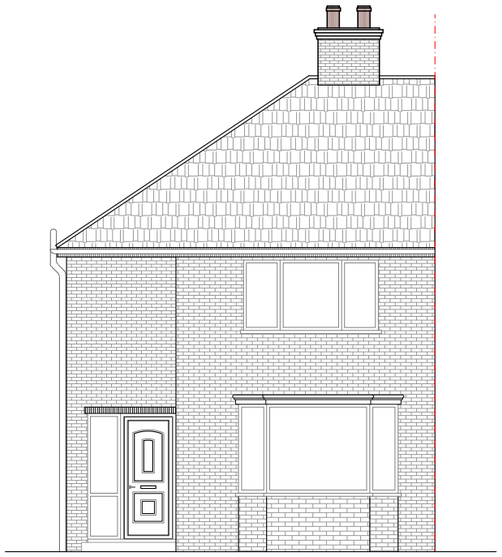



EXISTING
FRONT ELEVATION

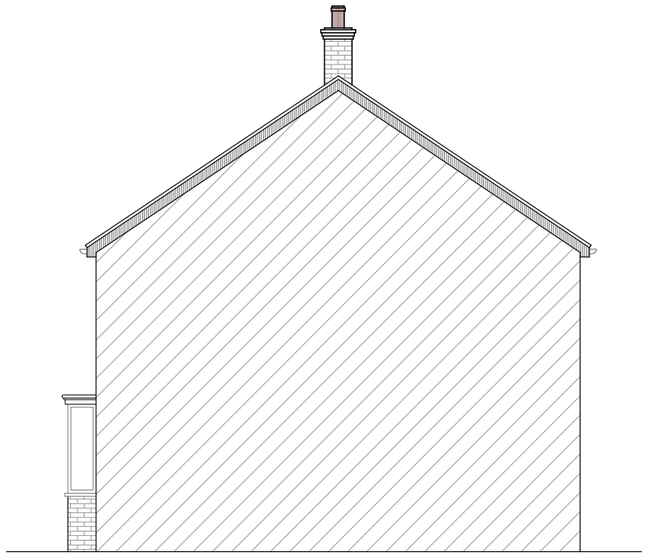

EXISTING
SIDE ELEVATION-1

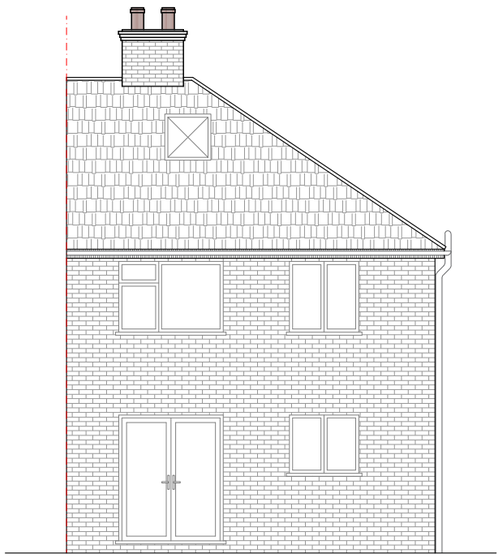

EXISTING
REAR ELEVATION

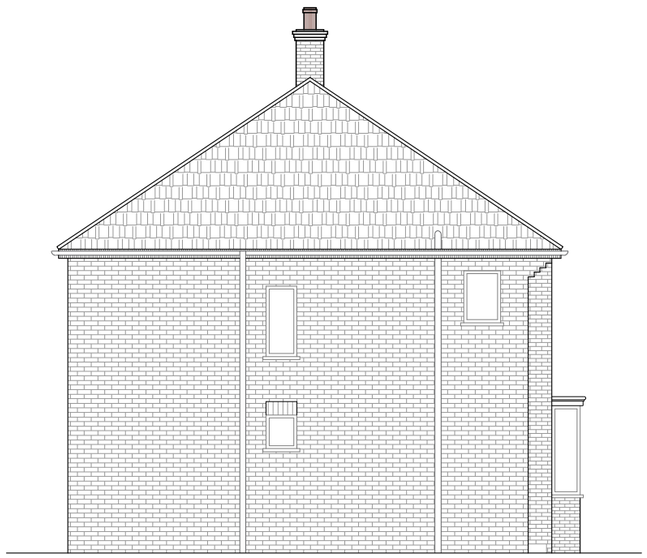

EXISTING
SIDE ELEVATION-2

0 2 4 6 8 10

Metres

SCALE 1:100@A3

Project :
Proposed Front Porch


Sheet Title :
Existing Elevations

Address :
12 Stanwick Avenue
MANCHESTER
M9 8PD


Date : 30/12/25

Sheet no : 03


Applicant : Gintaras Liksa

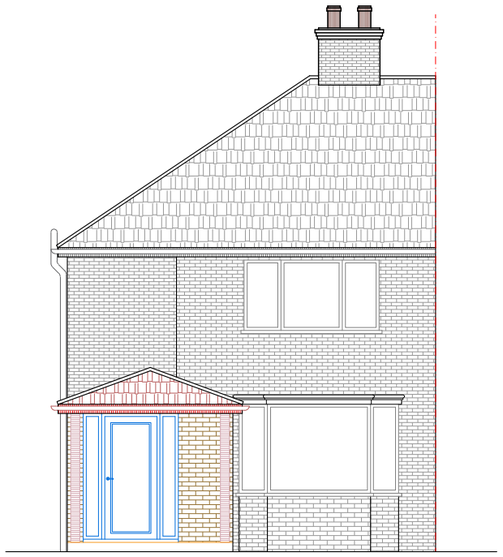


PROPOSED
FRONT ELEVATION

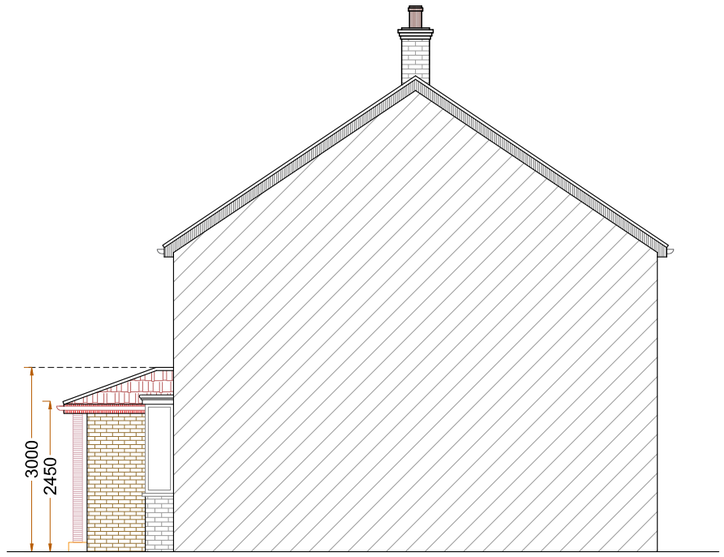

PROPOSED
SIDE ELEVATION-1

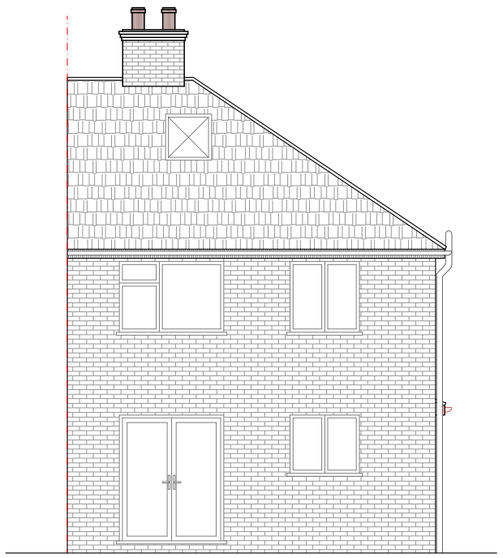

PROPOSED
REAR ELEVATION

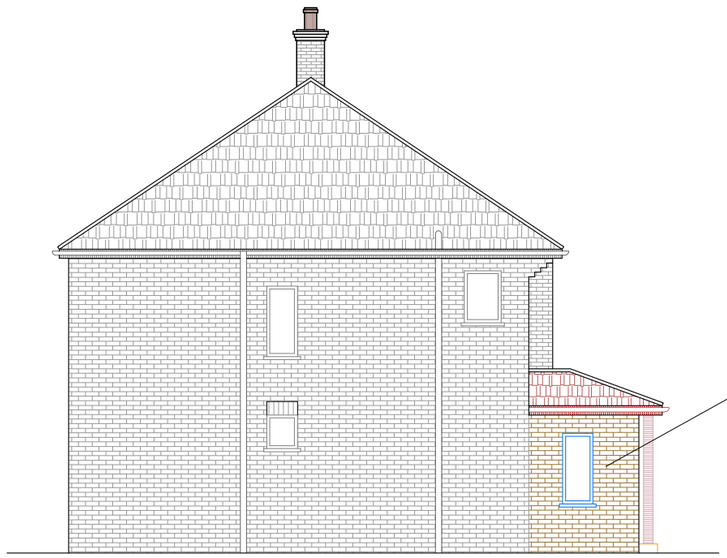

PROPOSED
SIDE ELEVATION-2

Revision:
Rev A – Window annotated as obscure glazed. 16/02/2026

0 2 4 6 8 10
Metres
SCALE 1:100@A3

Project :
Proposed Front Porch

Date : 30/12/25

Sheet Title :
Proposed Elevations

Sheet no : 04

Address :
12 Stanwick Avenue
MANCHESTER
M9 8PD

Applicant : Gintaras Liksa