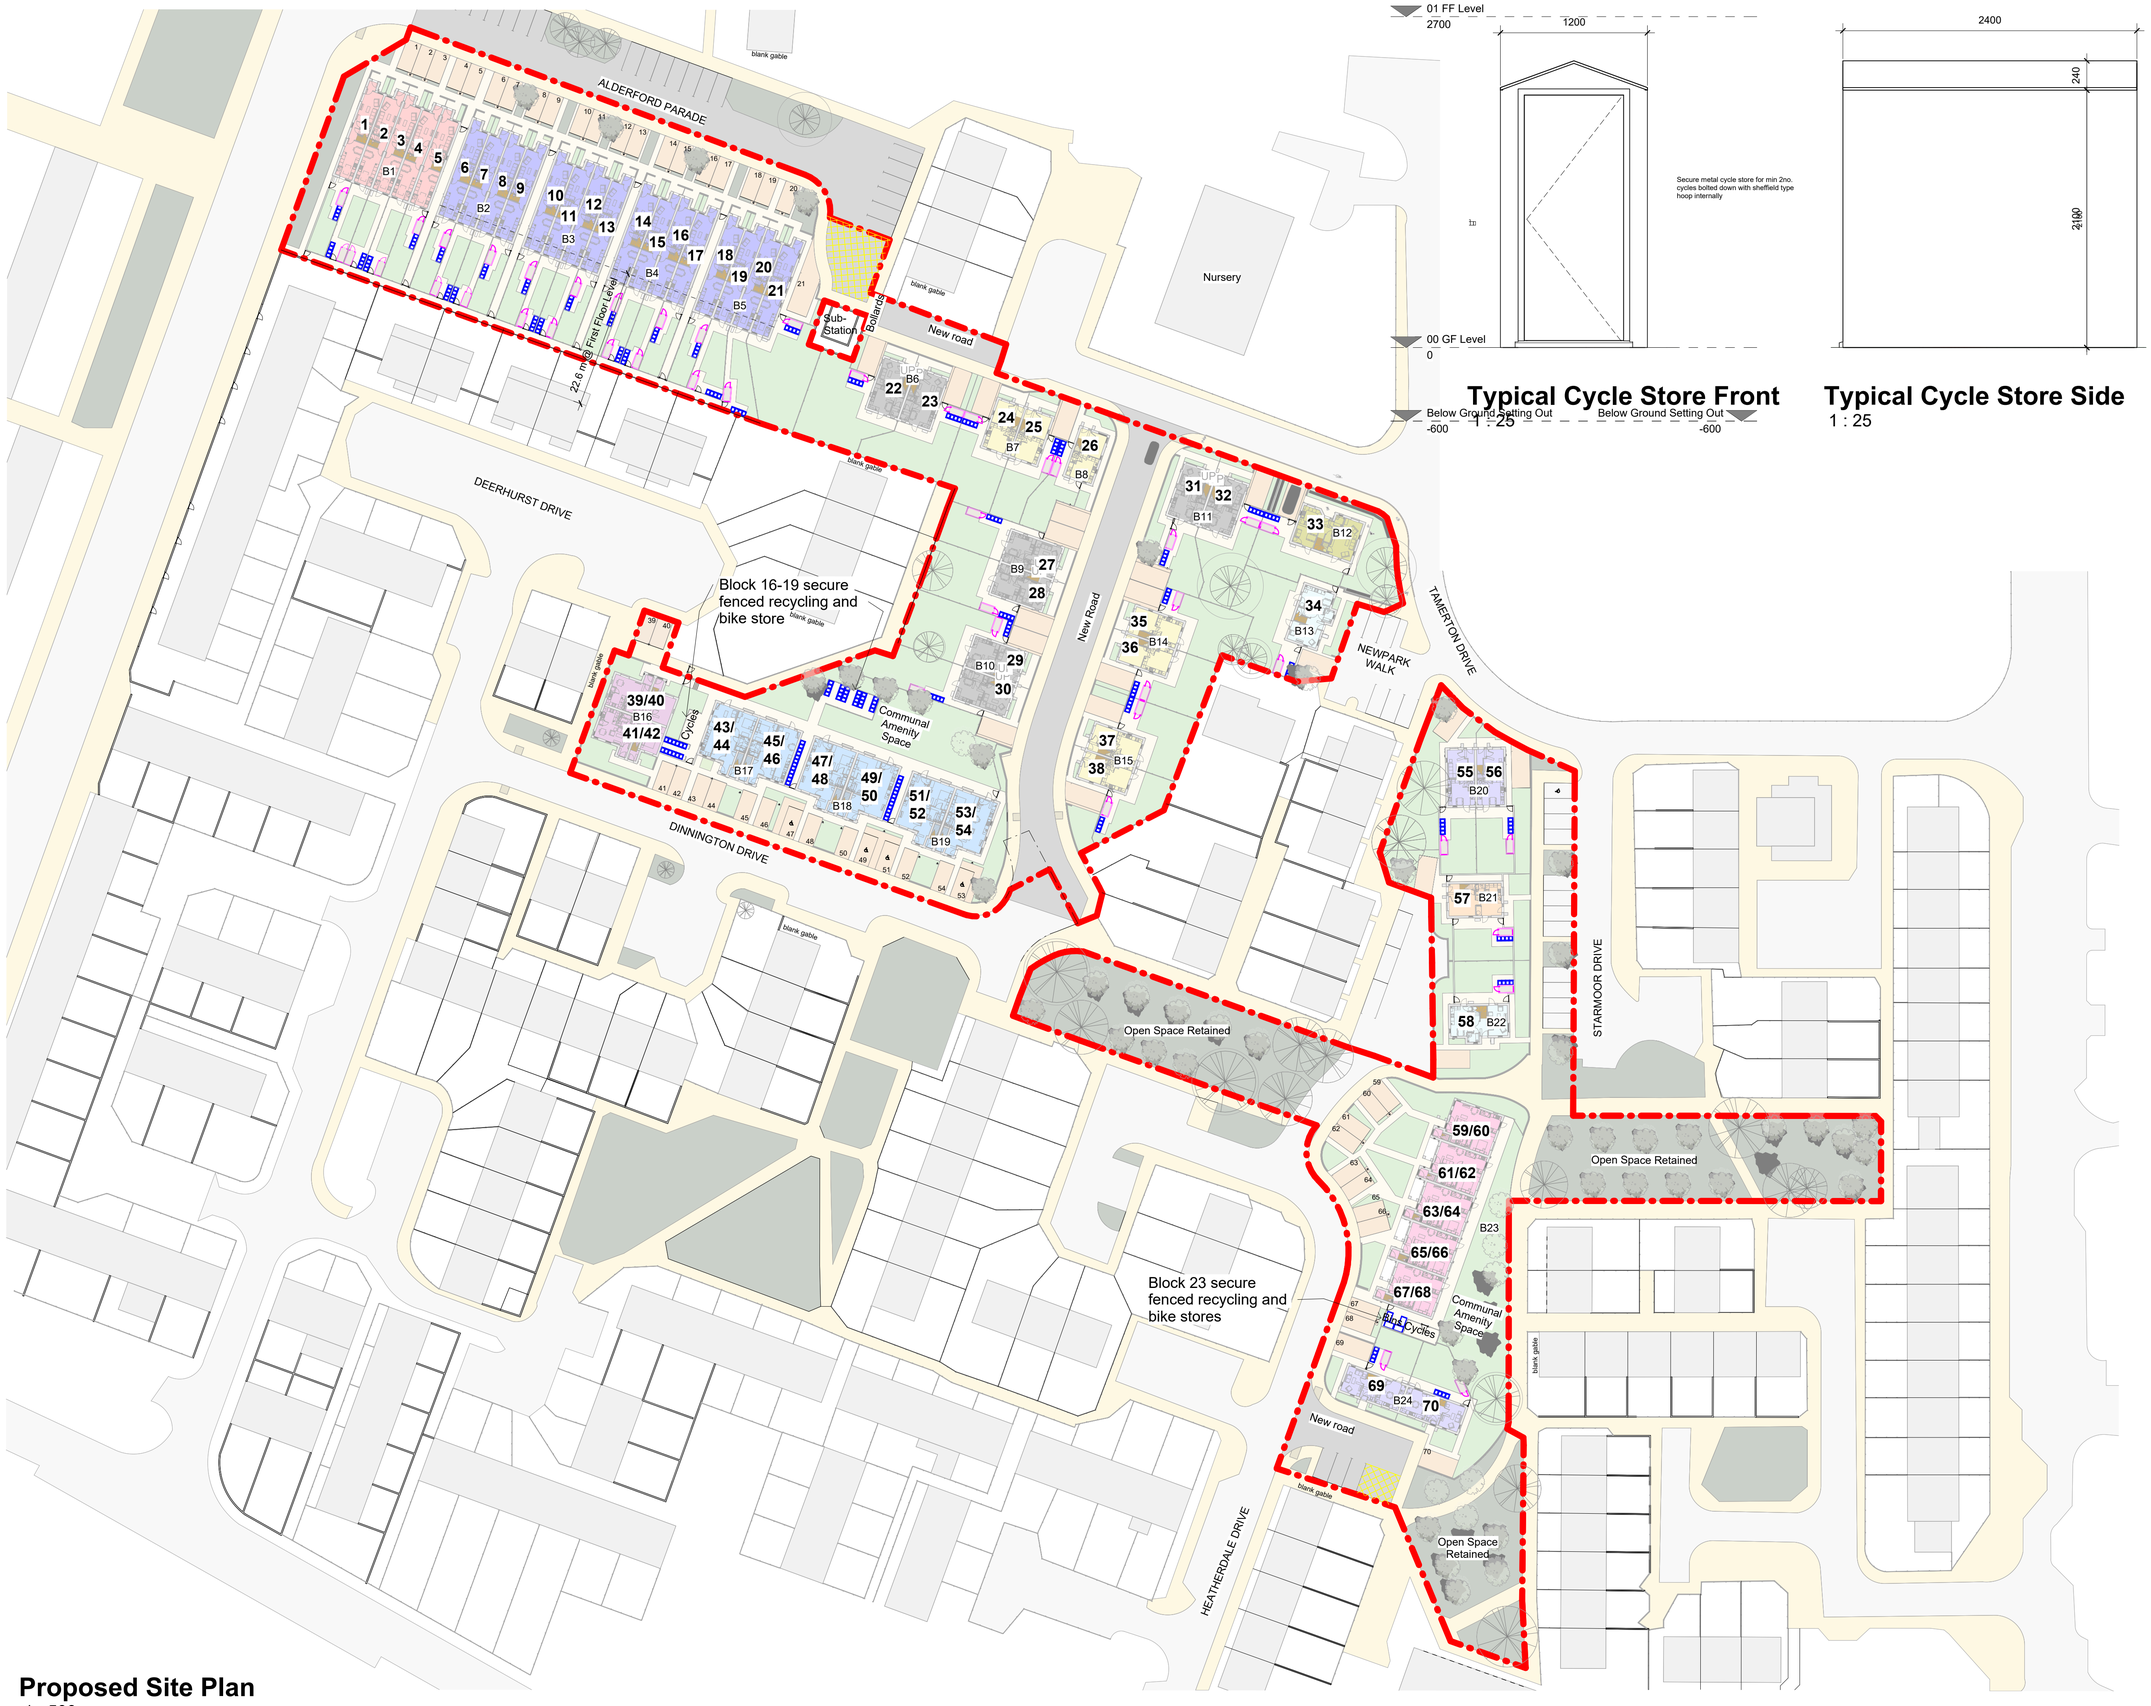


Proposed Site Plan
1 : 500

Typical Cycle Store Front
1 : 25

Typical Cycle Store Side
1 : 25

KEY

- Proposed Cycle Stores
- Bins

© Bowker Sadler Partnership Limited

This drawing is the subject of copyright which vests in Bowker Sadler Partnership Limited. It is an infringement of copyright to reproduce this drawing, by whatever means, including electronic, without the express written consent of Bowker Sadler Partnership Limited which reserves all its rights.

Bowker Sadler Partnership Limited asserts its rights to be identified as the author of this design

- Drawing not to be scaled
- Report Errors and Omissions to the Architect.
- Check all dimensions on site
- Drawing to be read in conjunction with the Health and Safety Plan and all relevant Risk Assessments

N

1:5
1:500
10m
20
30

Rev.	Date	Drn.		Chkd.
B	11.02.26	ACo	Tree positions amended in line with landscape plan	SW
A	20.10.25	SW	Minor Amendments following VE. Communal area replanned, high walls set back amended to fences. See also landscape drawings.	CL

BowkerSadler

Project
Heatherdale Drive

Client
Mosscare St. Vincents

Drawing
Proposed Site Plan - Bicycle and Recycling Storage

Scale	Sheet Size	Drawn	Checked	Date
As indicated	@ A1	ACo	CL	17.10.24

Project No.	Originator	Zone	Level	Form	Discipline	Number	Revision
21-026 -	BSA -			D -	A -	1006	B

Status
Planning

Hatherlow House, Hatherlow, Romiley, Stockport, SK6 3DY
0161 406 7333 office@bowker-sadler.co.uk www.bowker-sadler.co.uk

P:\2021\21-026\Drawings\planning\arch\a-site - Opt 2.rvt