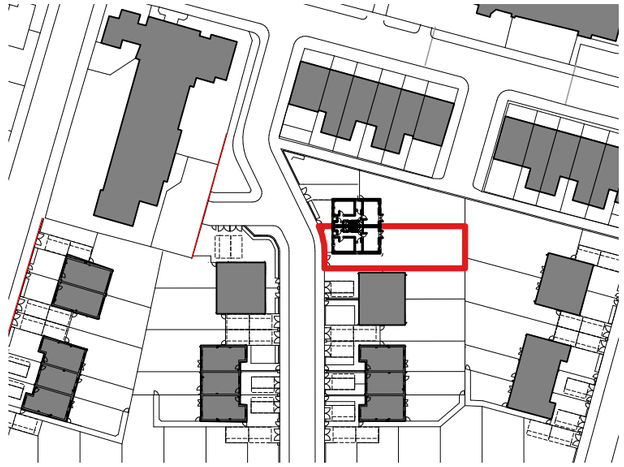


architecture:m

Moravian College,
14 Fairfield Square,
Manchester, M43 6AD.
+44 [0]161 370 6166
mail@architecturem.co.uk
www.architecturem.co.uk


Revision Notes

Project Title
4 Faulkner's Lane

Drawing Title
OS Site Plan

Date	Drawn By	Scale @ A3	Job Number	Status	Drawing Number	Revision
05.06.25	MP	1:1250	574.1	S	10	-

Design and drawings are copyright of Architecture.m. Written permision must be sought before duplication. Any discrepancy found between information given on this drawing and that given on elsewhere recorded on site shall be notified immediatley to the architect in writing | Do not scale from this drawing or derive dimensions from digital media | All dimensions are to be checked prior to works commencing on site | Design and drawings are copyroght of Architecture.m | Written permision must be sought before duplication | Any discrepancy found between information given on this drawing and that given on elsewhere recorded on site shall be notified immediatley to the architect in writing. Do not scale from this drawing or derive dimensions from digital media. All dimensions are to be checked prior to works commencing on site.

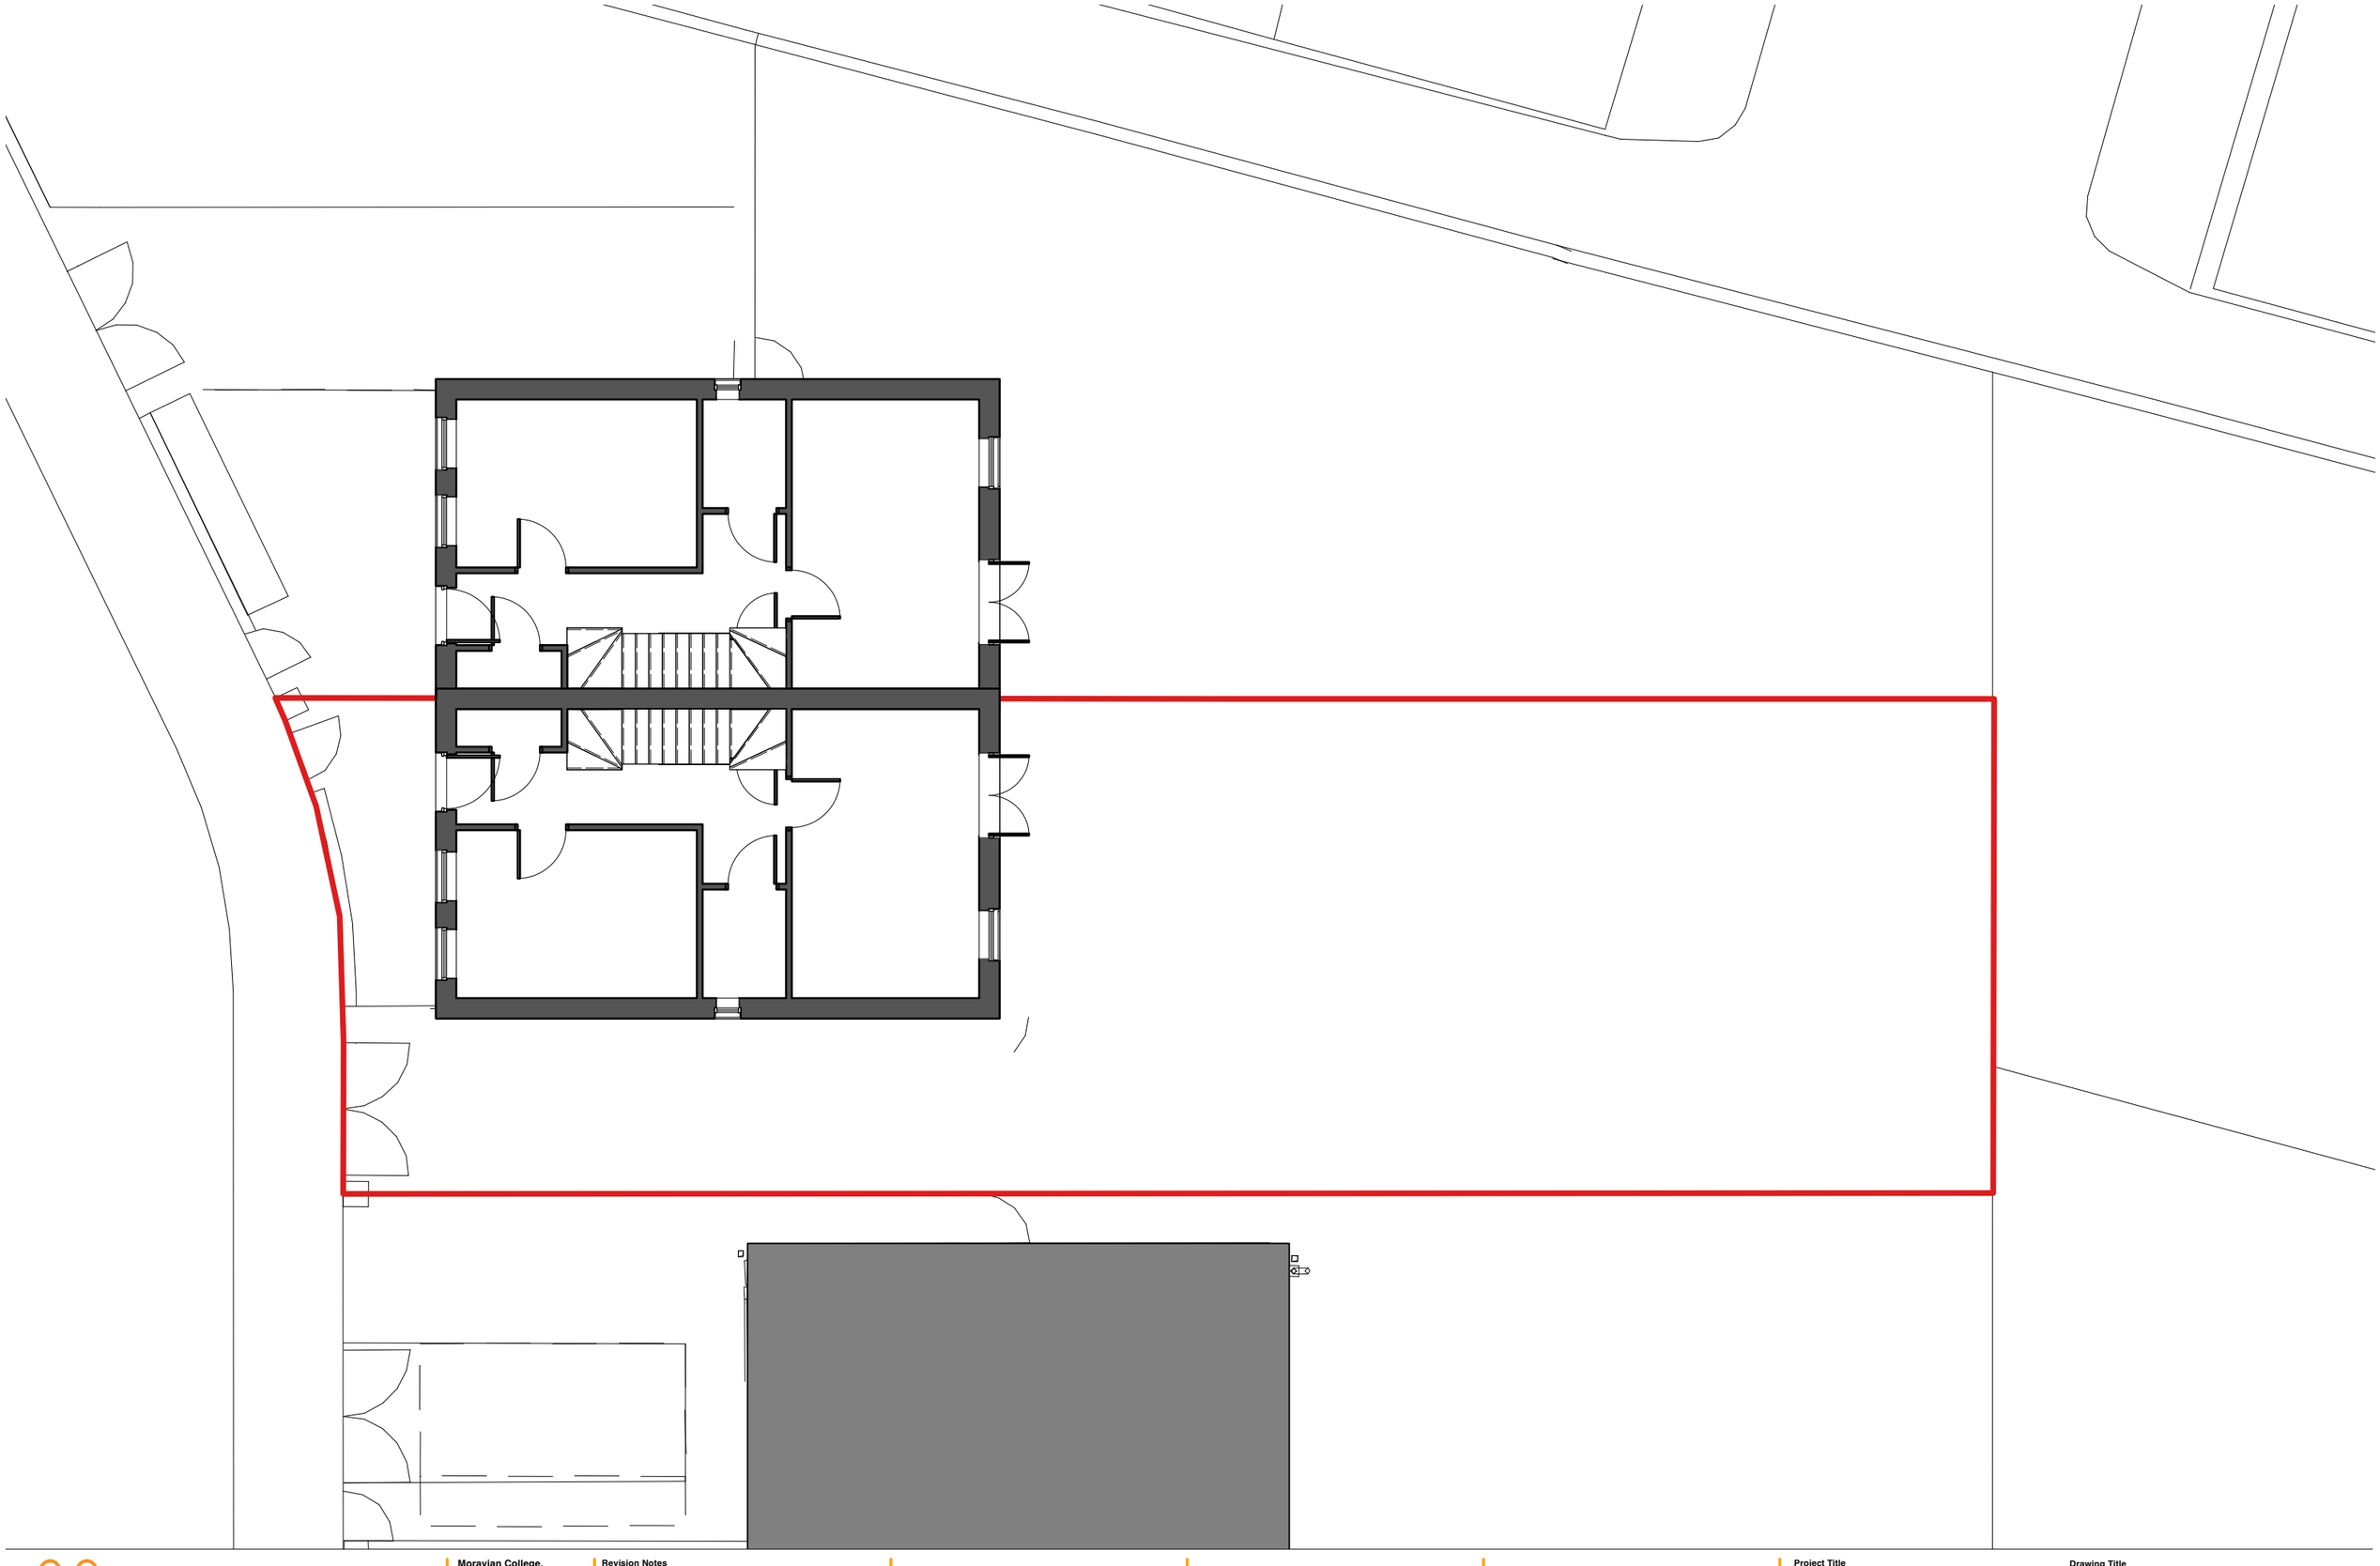

architecture:m


Moravian College,
14 Fairfield Square,
Manchester, M43 6AD.
+44 [0]161 370 6166
mail@architecturem.co.uk
www.architecturem.co.uk

Revision Notes

Project Title
7 Reginald St, Openshaw,

Drawing Title
Existing Ground Floor Plan

Date	Drawn By	Scale @ A3	Job Number	Status	Drawing Number	Revision
05.06.25	MP	1:100	574.1	S	100	-

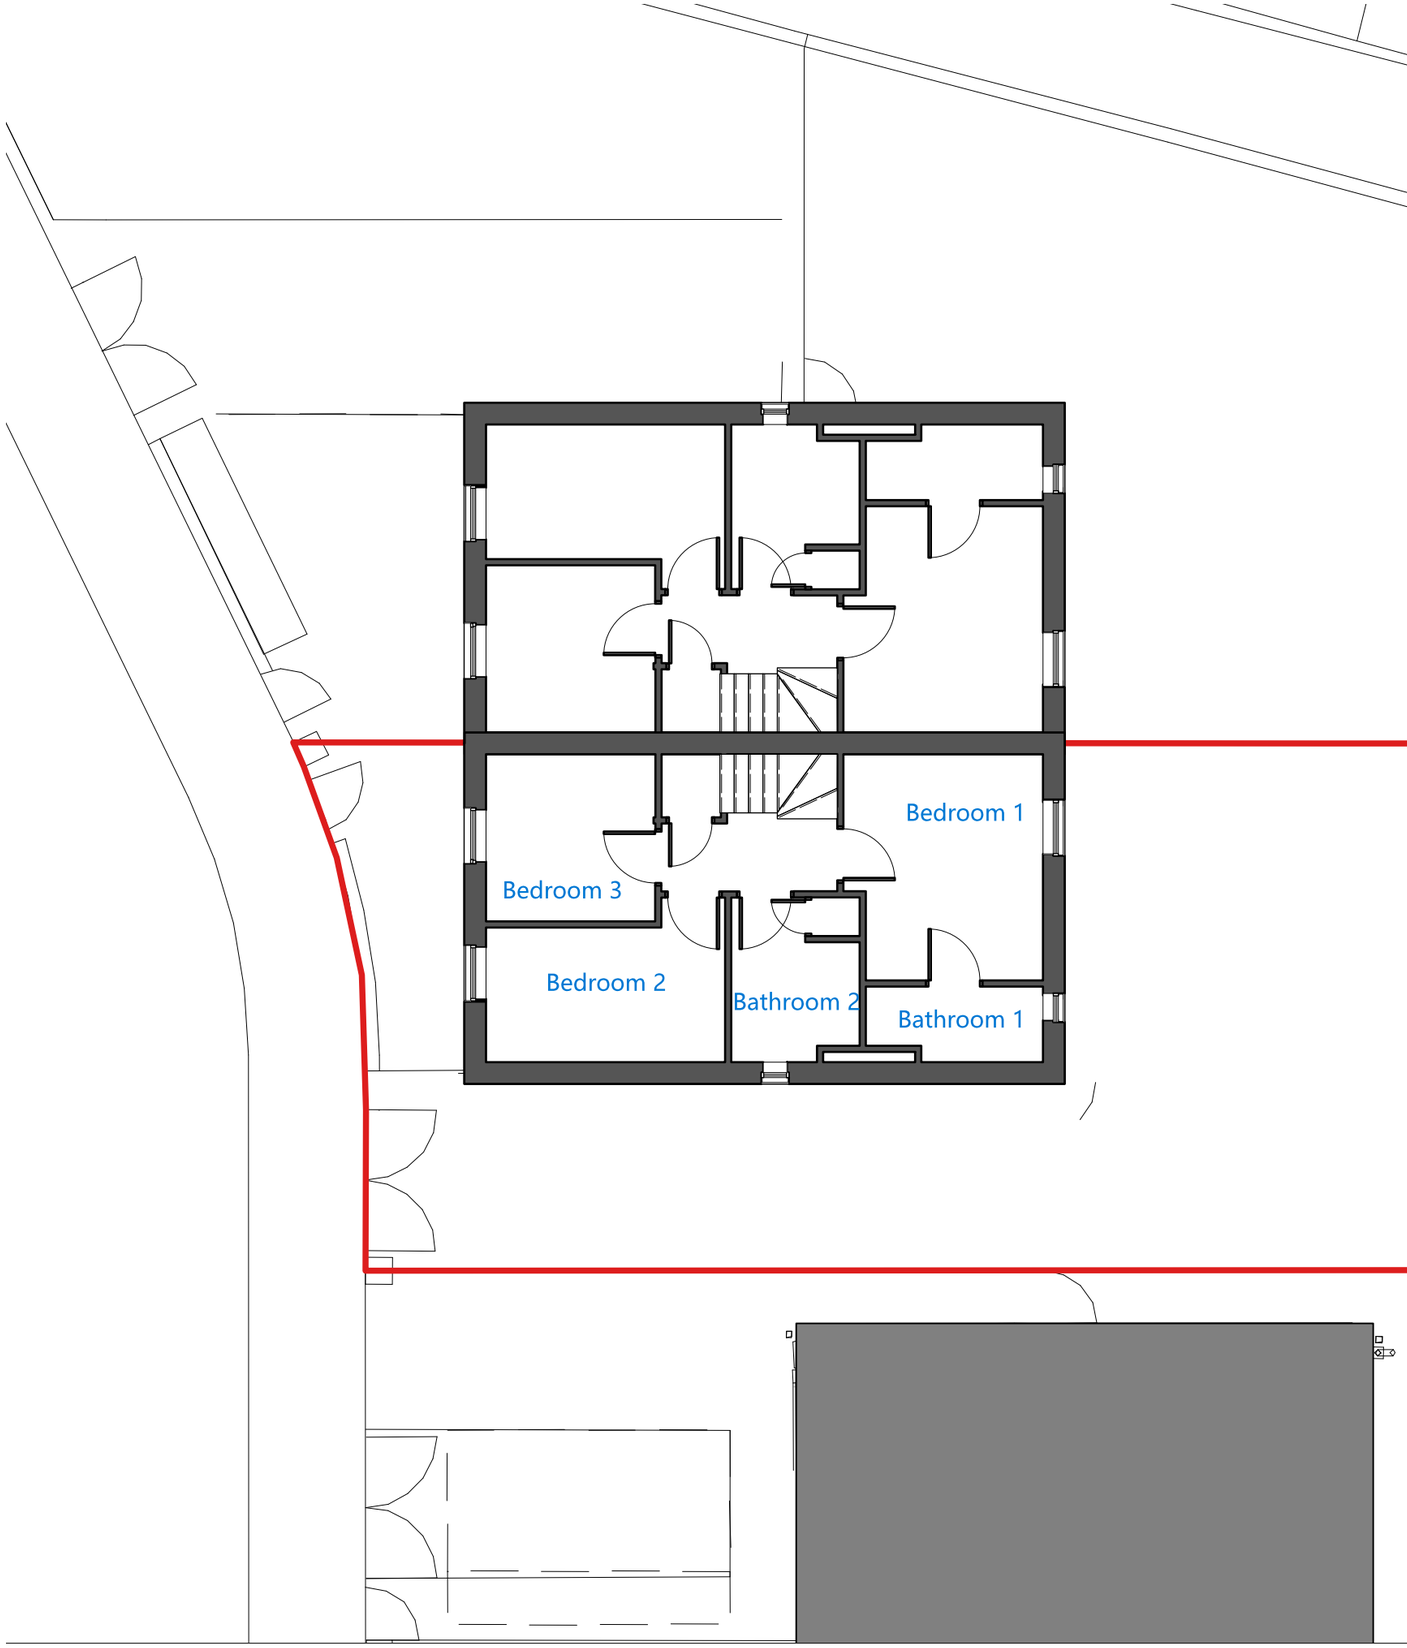

architecture:m

Moravian College,
14 Fairfield Square,
Manchester, M43 6AD.
+44 [0]161 370 6166
mail@architecturem.co.uk
www.architecturem.co.uk


Revision Notes

Project Title
7 Reginald St, Openshaw, Existing First Floor Plan

Drawing Title

Date	Drawn By	Scale @ A3	Job Number	Status	Drawing Number	Revision
05.06.25	MP	1:100	574.1	S	101	-

Design and drawings are copyright of Architecture:m. Written permision must be sought before duplication. Any discrepancy found between information given on this drawing and that given on elsewhere recorded on site shall be notified immediatley to the architect in writing | Do not scale from this drawing or derive dimensions from digital media | All dimensions are to be checked prior to works commencing on site | Design and drawings are copyright of Architecture:m | Written permision must be sought before duplication | Any discrepancy found between information given on this drawing and that given on elsewhere recorded on site shall be notified immediatley to the architect in writing. Do not scale from this drawing or derive dimensions from digital media. All dimensions are to be checked prior to works commencing on site.

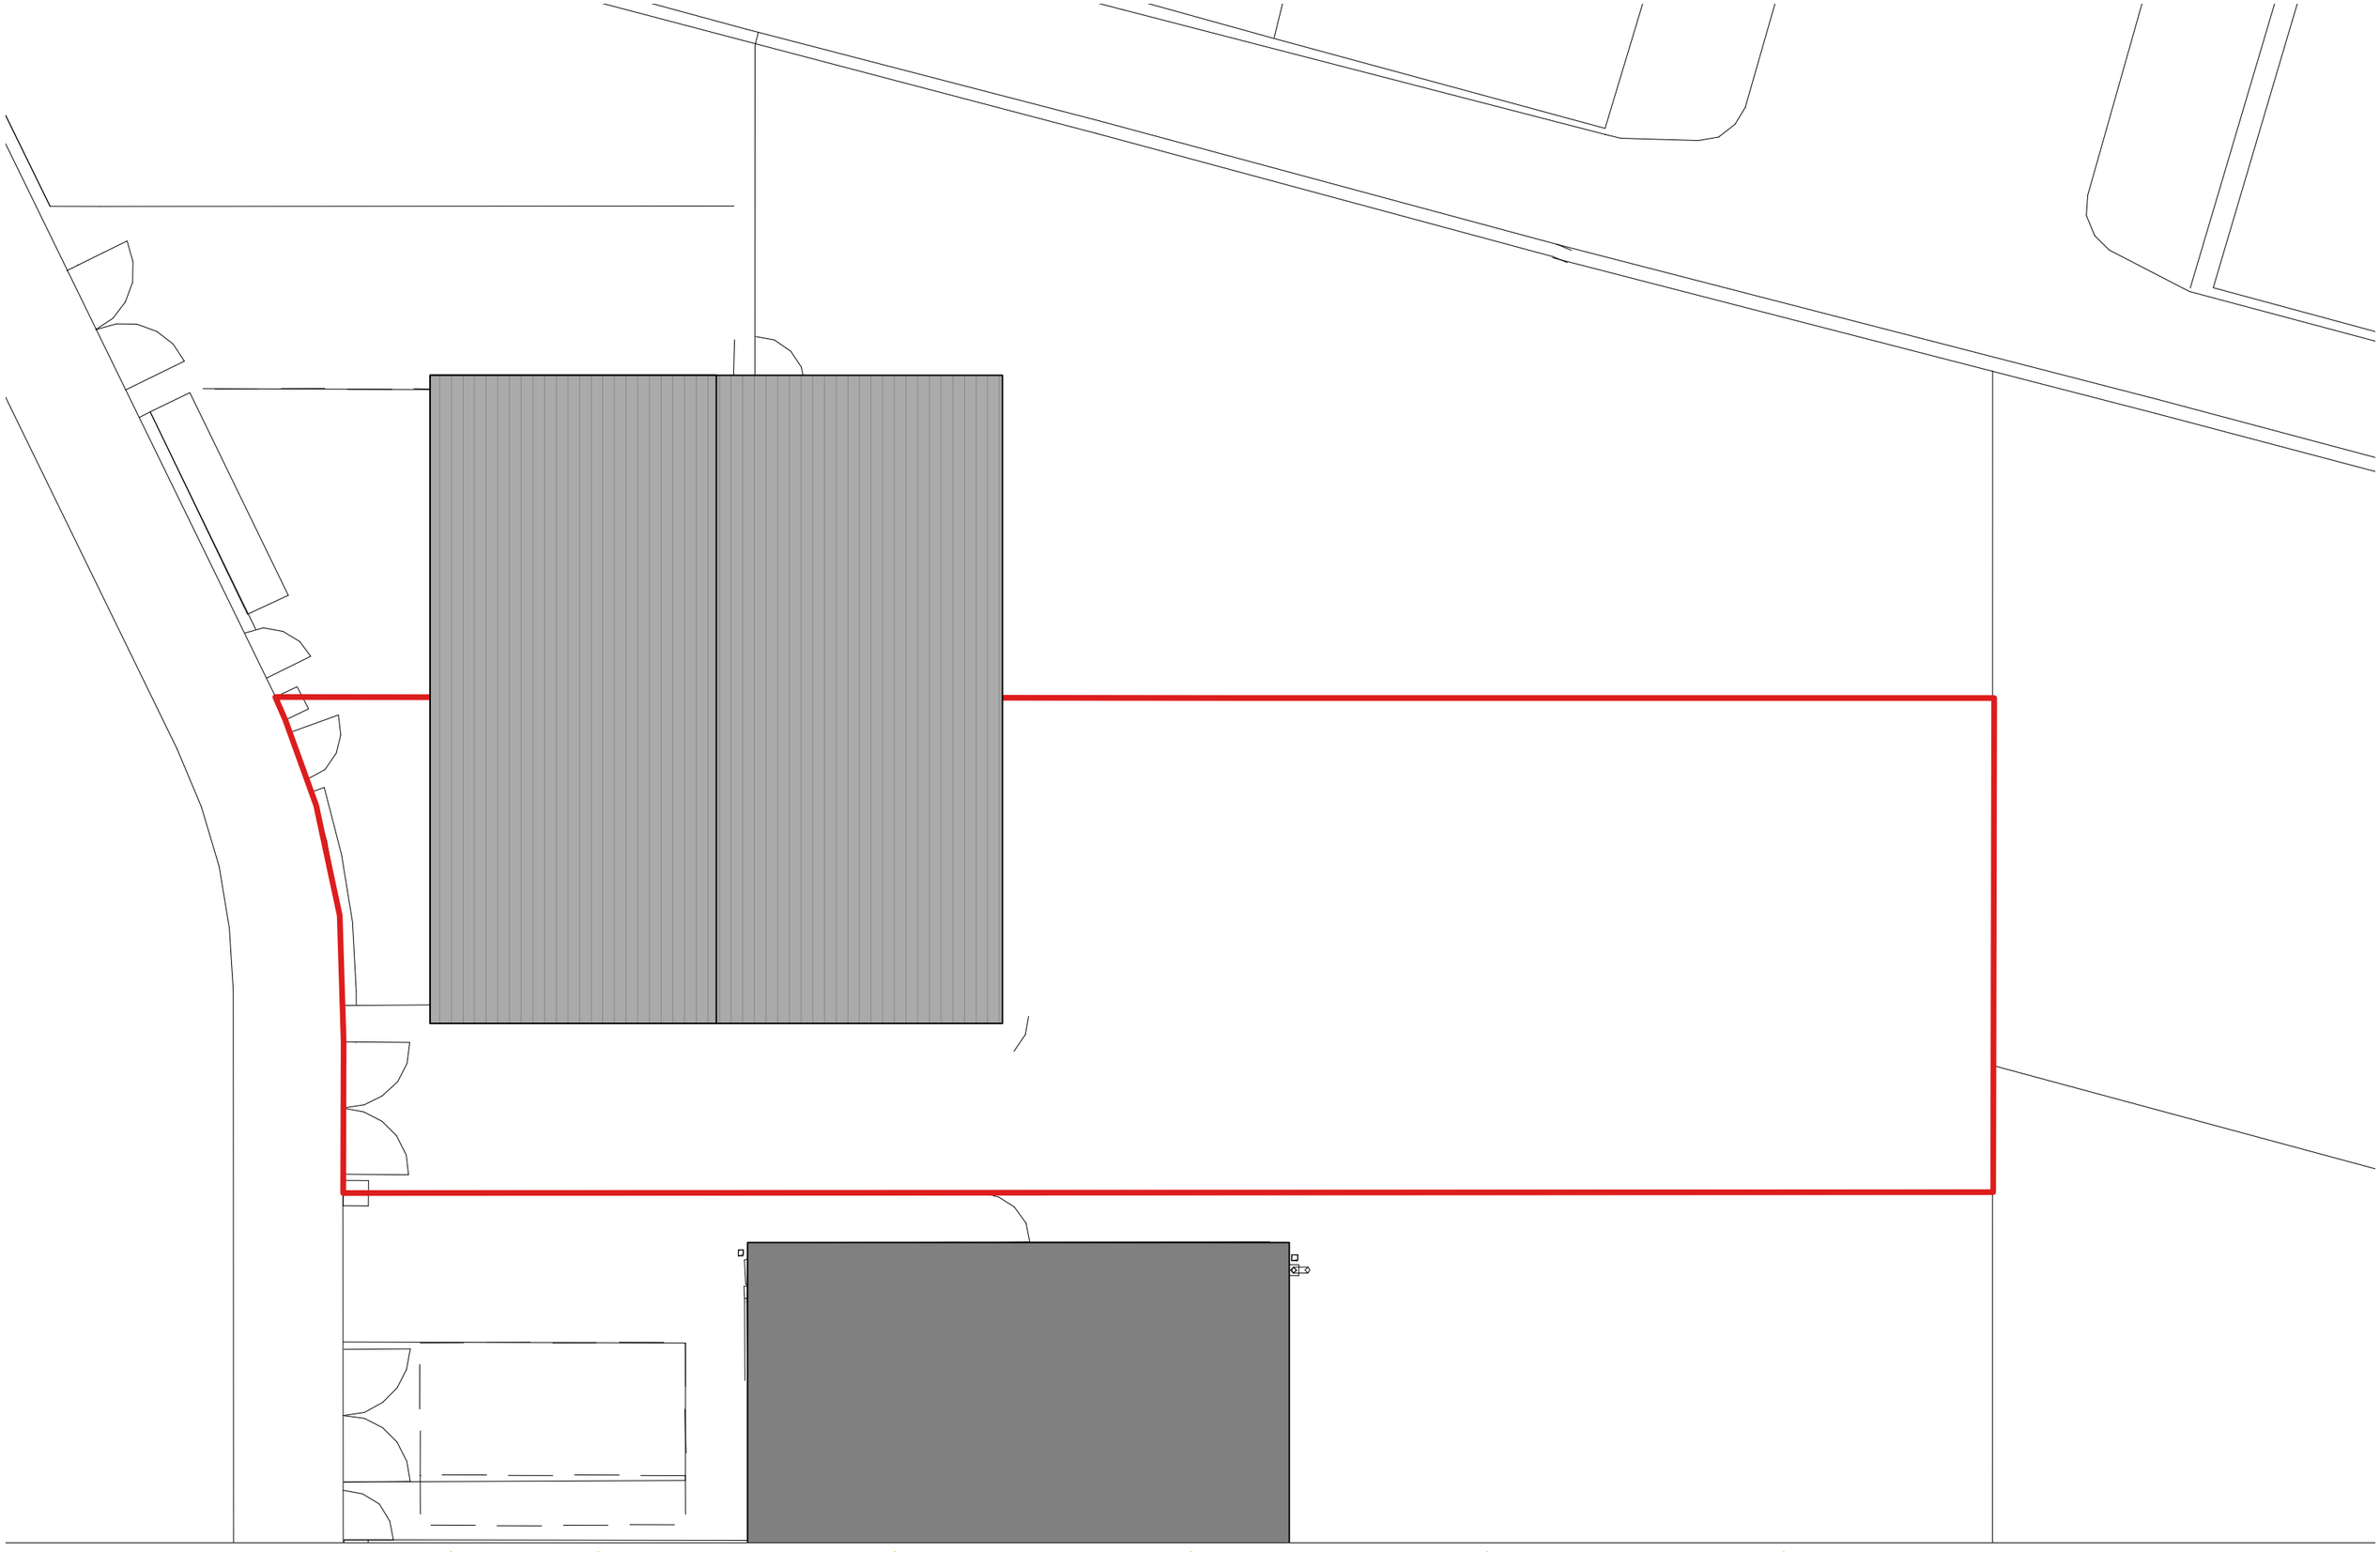

architecture:m

Moravian College,
14 Fairfield Square,
Manchester, M43 6AD.
+44 [0]161 370 6166
mail@architecturem.co.uk
www.architecturem.co.uk

Revision Notes

Project Title

7 Reginald St, Openshaw,

Drawing Title

Existing Roof Plan


Date	Drawn By	Scale @ A3	Job Number	Status	Drawing Number	Revision
05.06.25	MP	1:100	574.1	S	102	-

Design and drawings are copyright of Architecture:m. Written permision must be sought before duplication. Any discrepancy found between information given on this drawing and that given on elsewhere recorded on site shall be notified immediatley to the architect in writing | Do not scale from this drawing or derive dimensions from digital media | All dimensions are to be checked prior to works commencing on site | Design and drawings are copyright of Architecture:m | Written permision must be sought before duplication | Any discrepancy found between information given on this drawing and that given on elsewhere recorded on site shall be notified immediatley to the architect in writing. Do not scale from this drawing or derive dimensions from digital media. All dimensions are to be checked prior to works commencing on site.

Front Elevation



Side Elevation

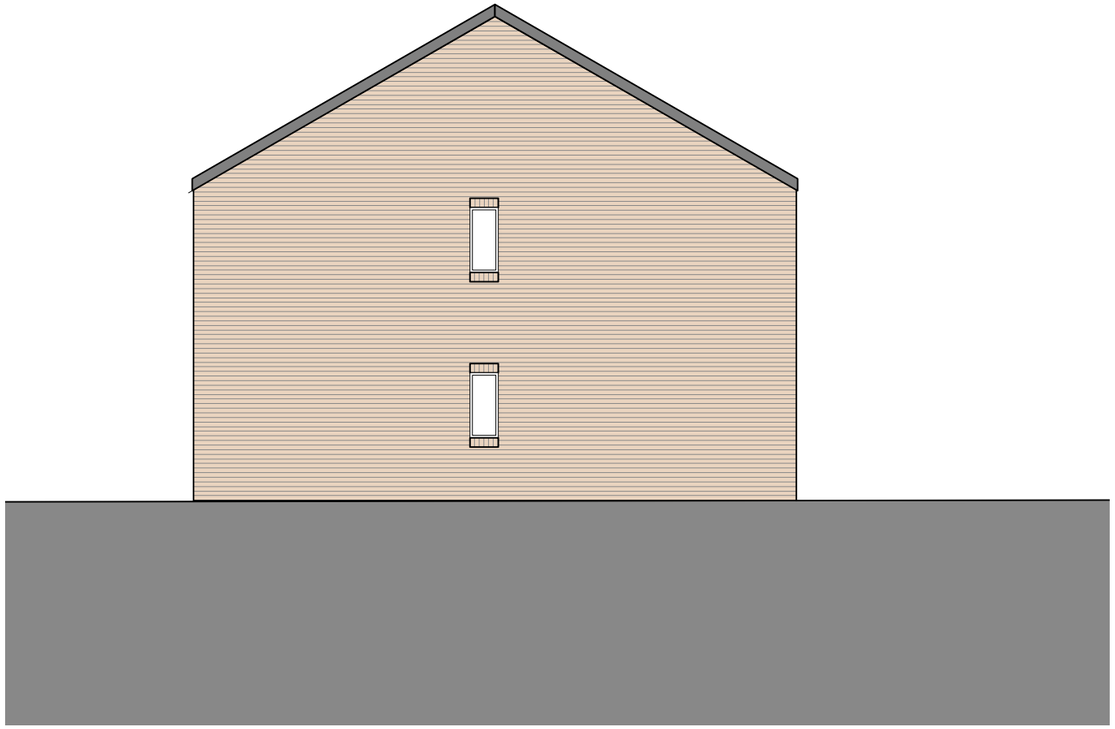

architecture:m

Moravian College,
14 Fairfield Square,
Manchester, M43 6AD.
+44 [0]161 370 6166
mail@architecturem.co.uk
www.architecturem.co.uk

Revision Notes


Project Title
7 Reginald St, Openshaw, Existing Elevations 1

Drawing Title


Date	Drawn By	Scale @ A3	Job Number	Status	Drawing Number	Revision
05.06.25	MP	1:100	574.1	S	105	-

Design and drawings are copyright of Architecture:m. Written permision must be sought before duplication. Any discrepancy found between information given on this drawing and that given on elsewhere recorded on site shall be notified immediatley to the architect in writing | Do not scale from this drawing or derive dimensions from digital media | All dimensions are to be checked prior to works commencing on site | Design and drawings are copyroght of Architecture:m | Written permision must be sought before duplication | Any discrepancy found between information given on this drawing and that given on elsewhere recorded on site shall be notified immediatley to the architect in writing. Do not scale from this drawing or derive dimensions from digital media. All dimensions are to be checked prior to works commencing on site.

Rear Elevation

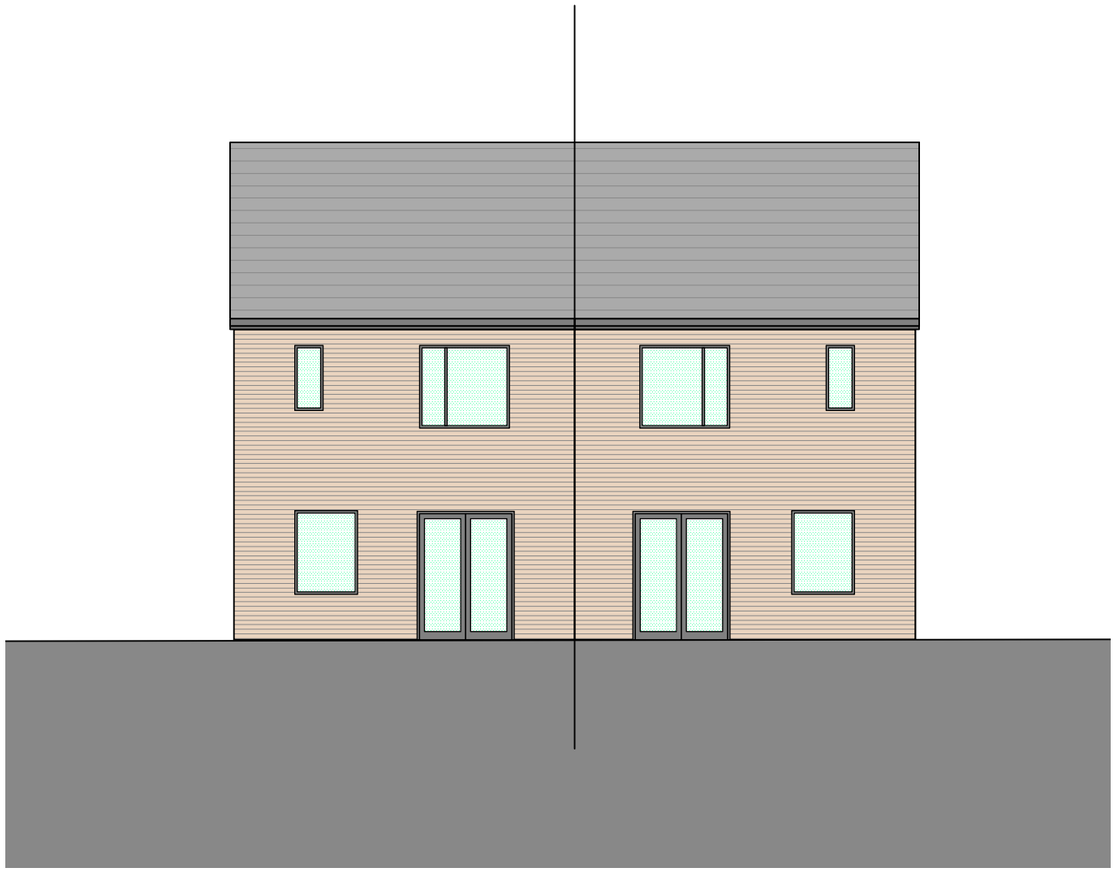

Side Elevation

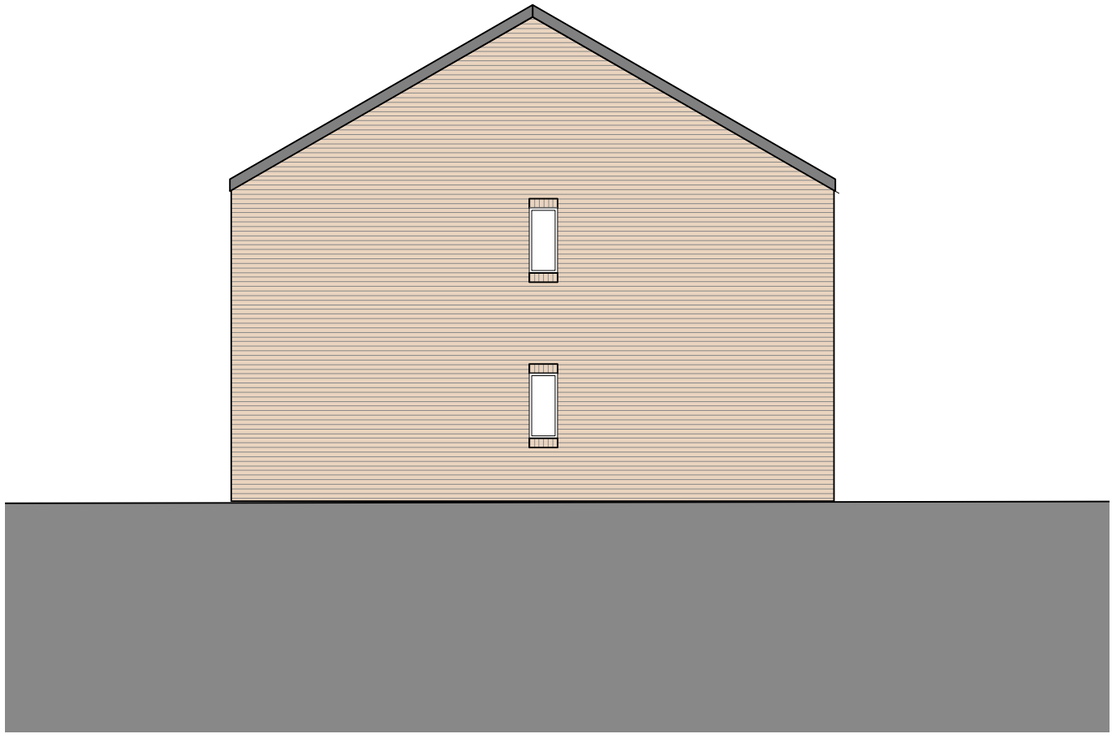

architecture:m

Moravian College,
14 Fairfield Square,
Manchester, M43 6AD.
+44 [0]161 370 6166
mail@architecturem.co.uk
www.architecturem.co.uk


Revision Notes

Project Title
7 Reginald St, Openshaw,

Drawing Title
Existing Elevations 1

Date	Drawn By	Scale @ A3	Job Number	Status	Drawing Number	Revision
05.06.25	MP	1:100	574.1	S	105	-

Design and drawings are copyright of Architecture:m. Written permision must be sought before duplication. Any discrepancy found between information given on this drawing and that given on elsewhere recorded on site shall be notified immediatley to the architect in writing | Do not scale from this drawing or derive dimensions from digital media | All dimensions are to be checked prior to works commencing on site | Design and drawings are copyroght of Architecture:m | Written permision must be sought before duplication | Any discrepancy found between information given on this drawing and that given on elsewhere recorded on site shall be notified immediatley to the architect in writing. Do not scale from this drawing or derive dimensions from digital media. All dimensions are to be checked prior to works commencing on site.

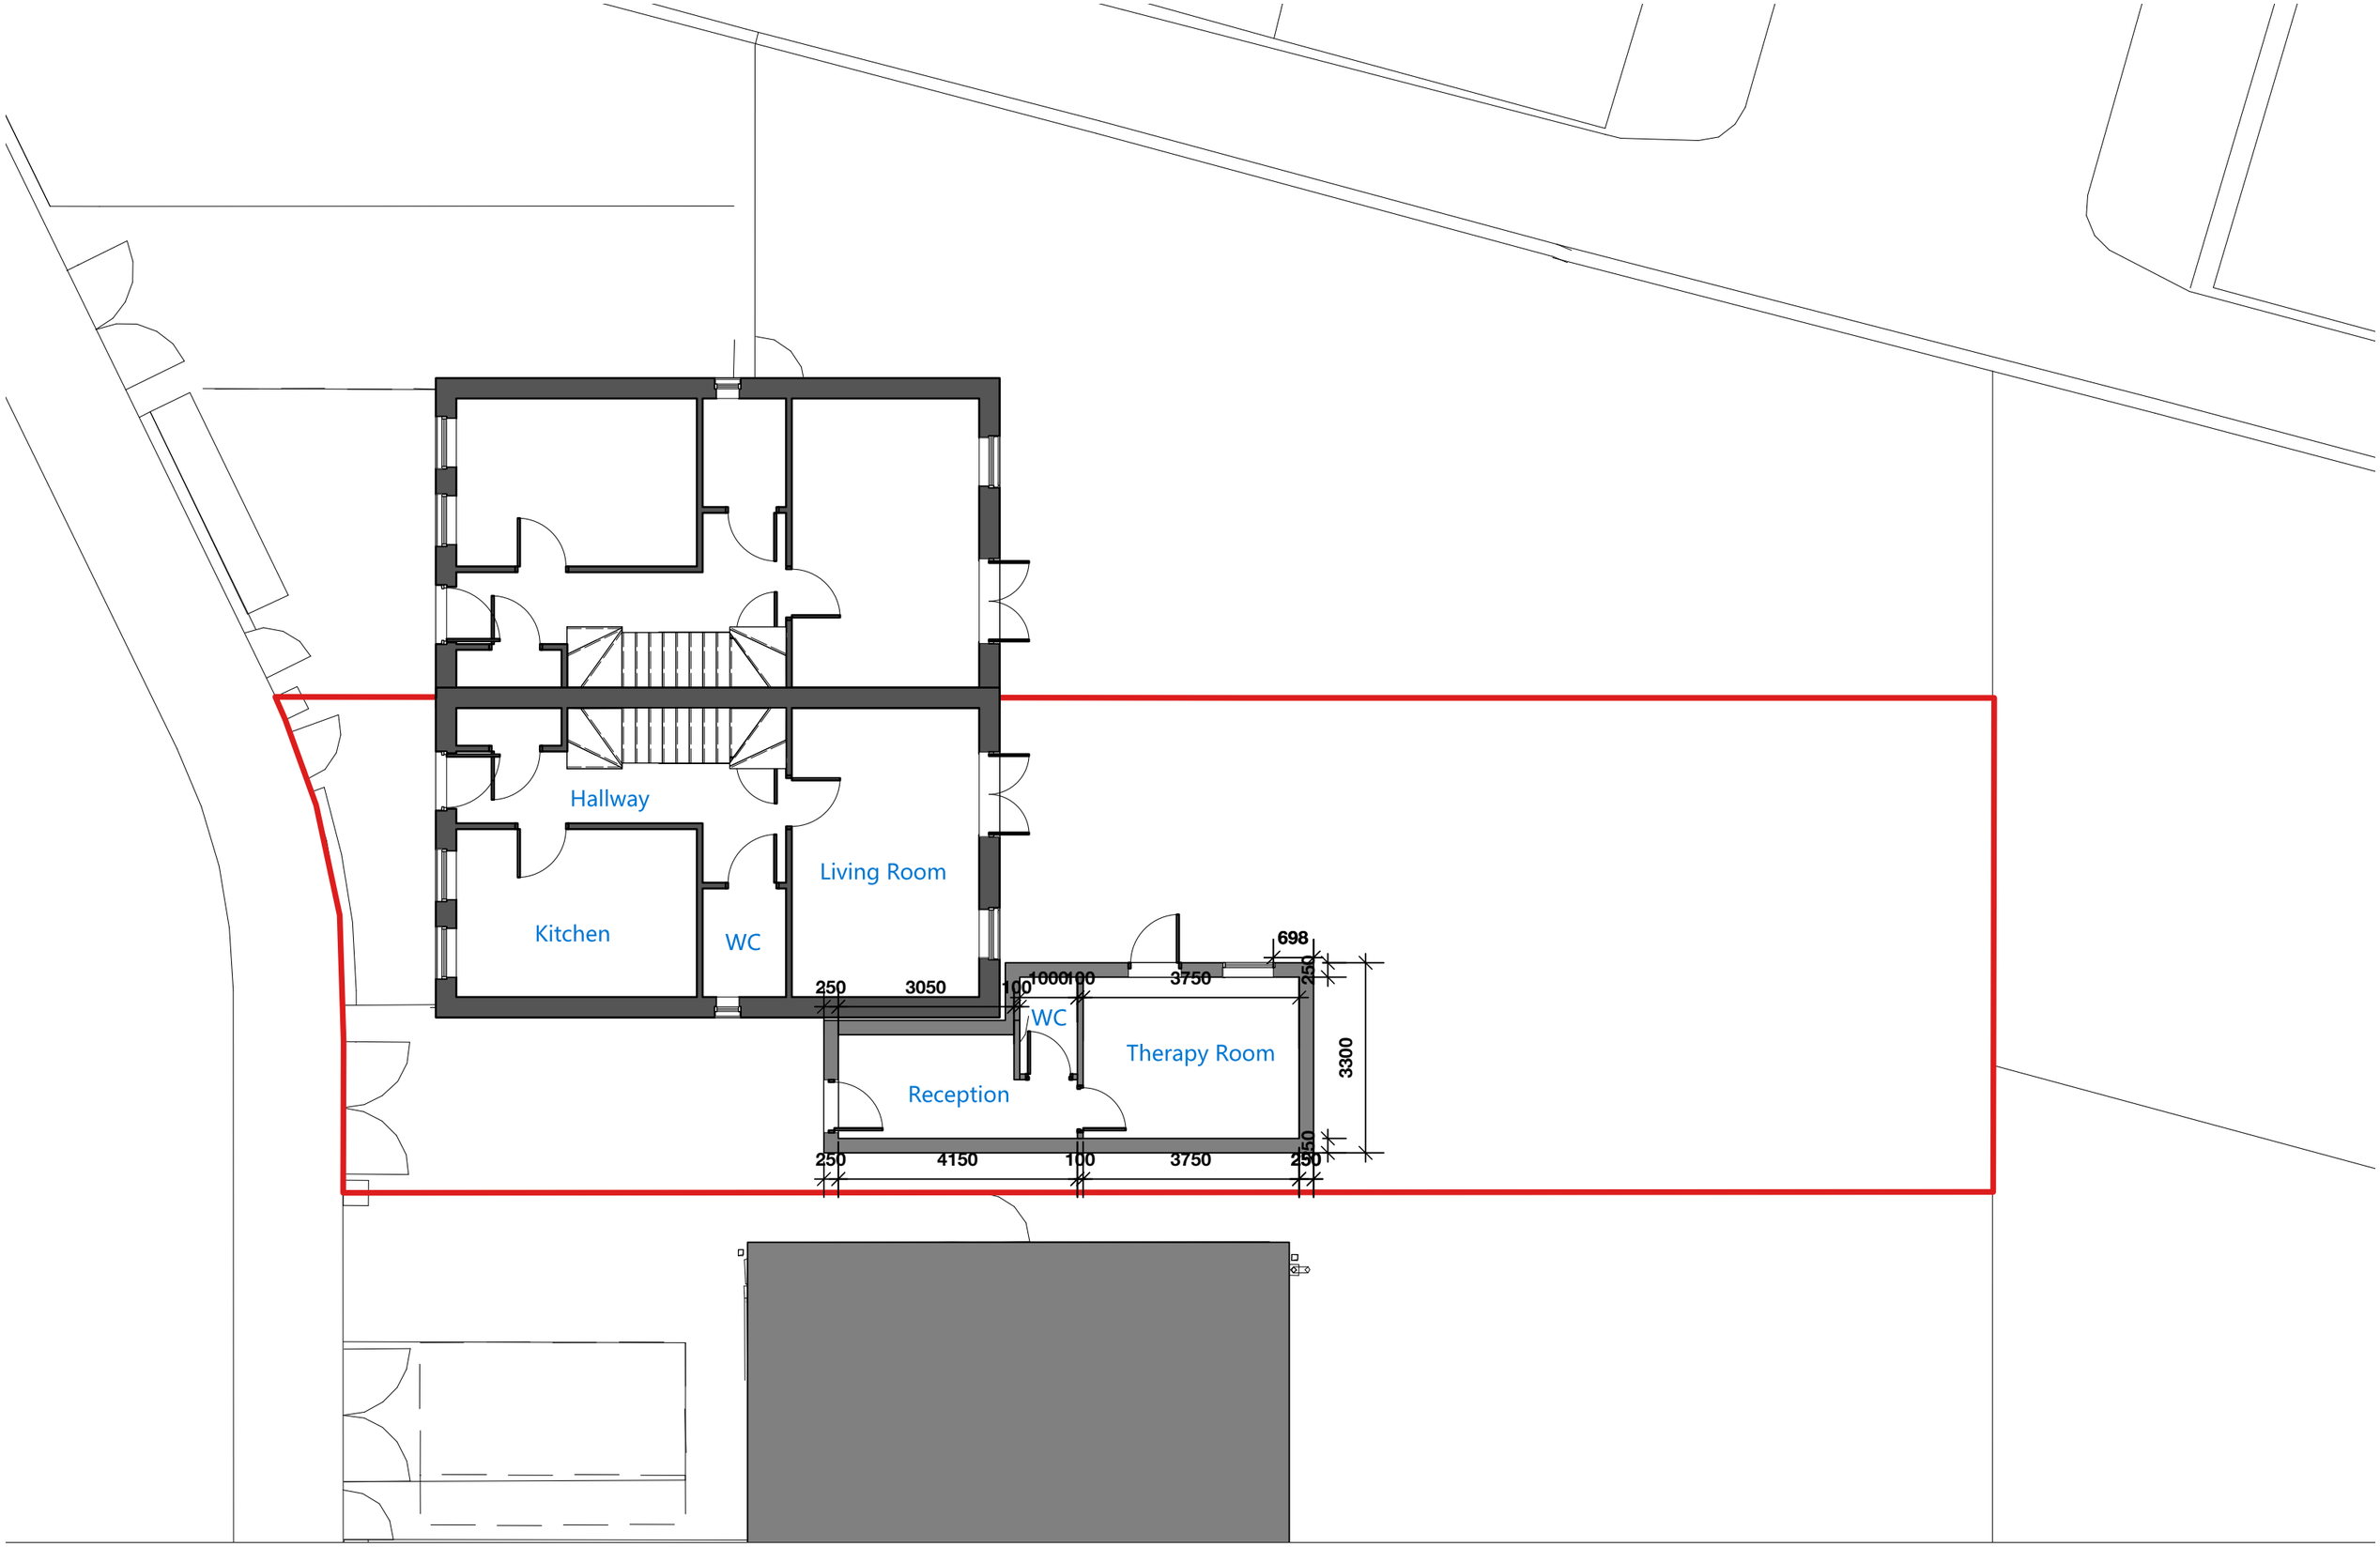

architecture:m

Moravian College,
14 Fairfield Square,
Manchester, M43 6AD.
+44 [0]161 370 6166
mail@architecturem.co.uk
www.architecturem.co.uk


Revision Notes

Project Title
7 Reginald St, Openshaw,

Drawing Title
Proposed Ground Floor Plan

Date	Drawn By	Scale @ A3	Job Number	Status	Drawing Number	Revision
05.06.25	MP	1:100	574.1	S	200	-

Design and drawings are copyright of Architecture:m. Written permision must be sought before duplication. Any discrepancy found between information given on this drawing and that given on elsewhere recorded on site shall be notified immediately to the architect in writing | Do not scale from this drawing or derive dimensions from digital media | All dimensions are to be checked prior to works commencing on site | Design and drawings are copyright of Architecture:m | Written permision must be sought before duplication | Any discrepancy found between information given on this drawing and that given on elsewhere recorded on site shall be notified immediately to the architect in writing. Do not scale from this drawing or derive dimensions from digital media. All dimensions are to be checked prior to works commencing on site.

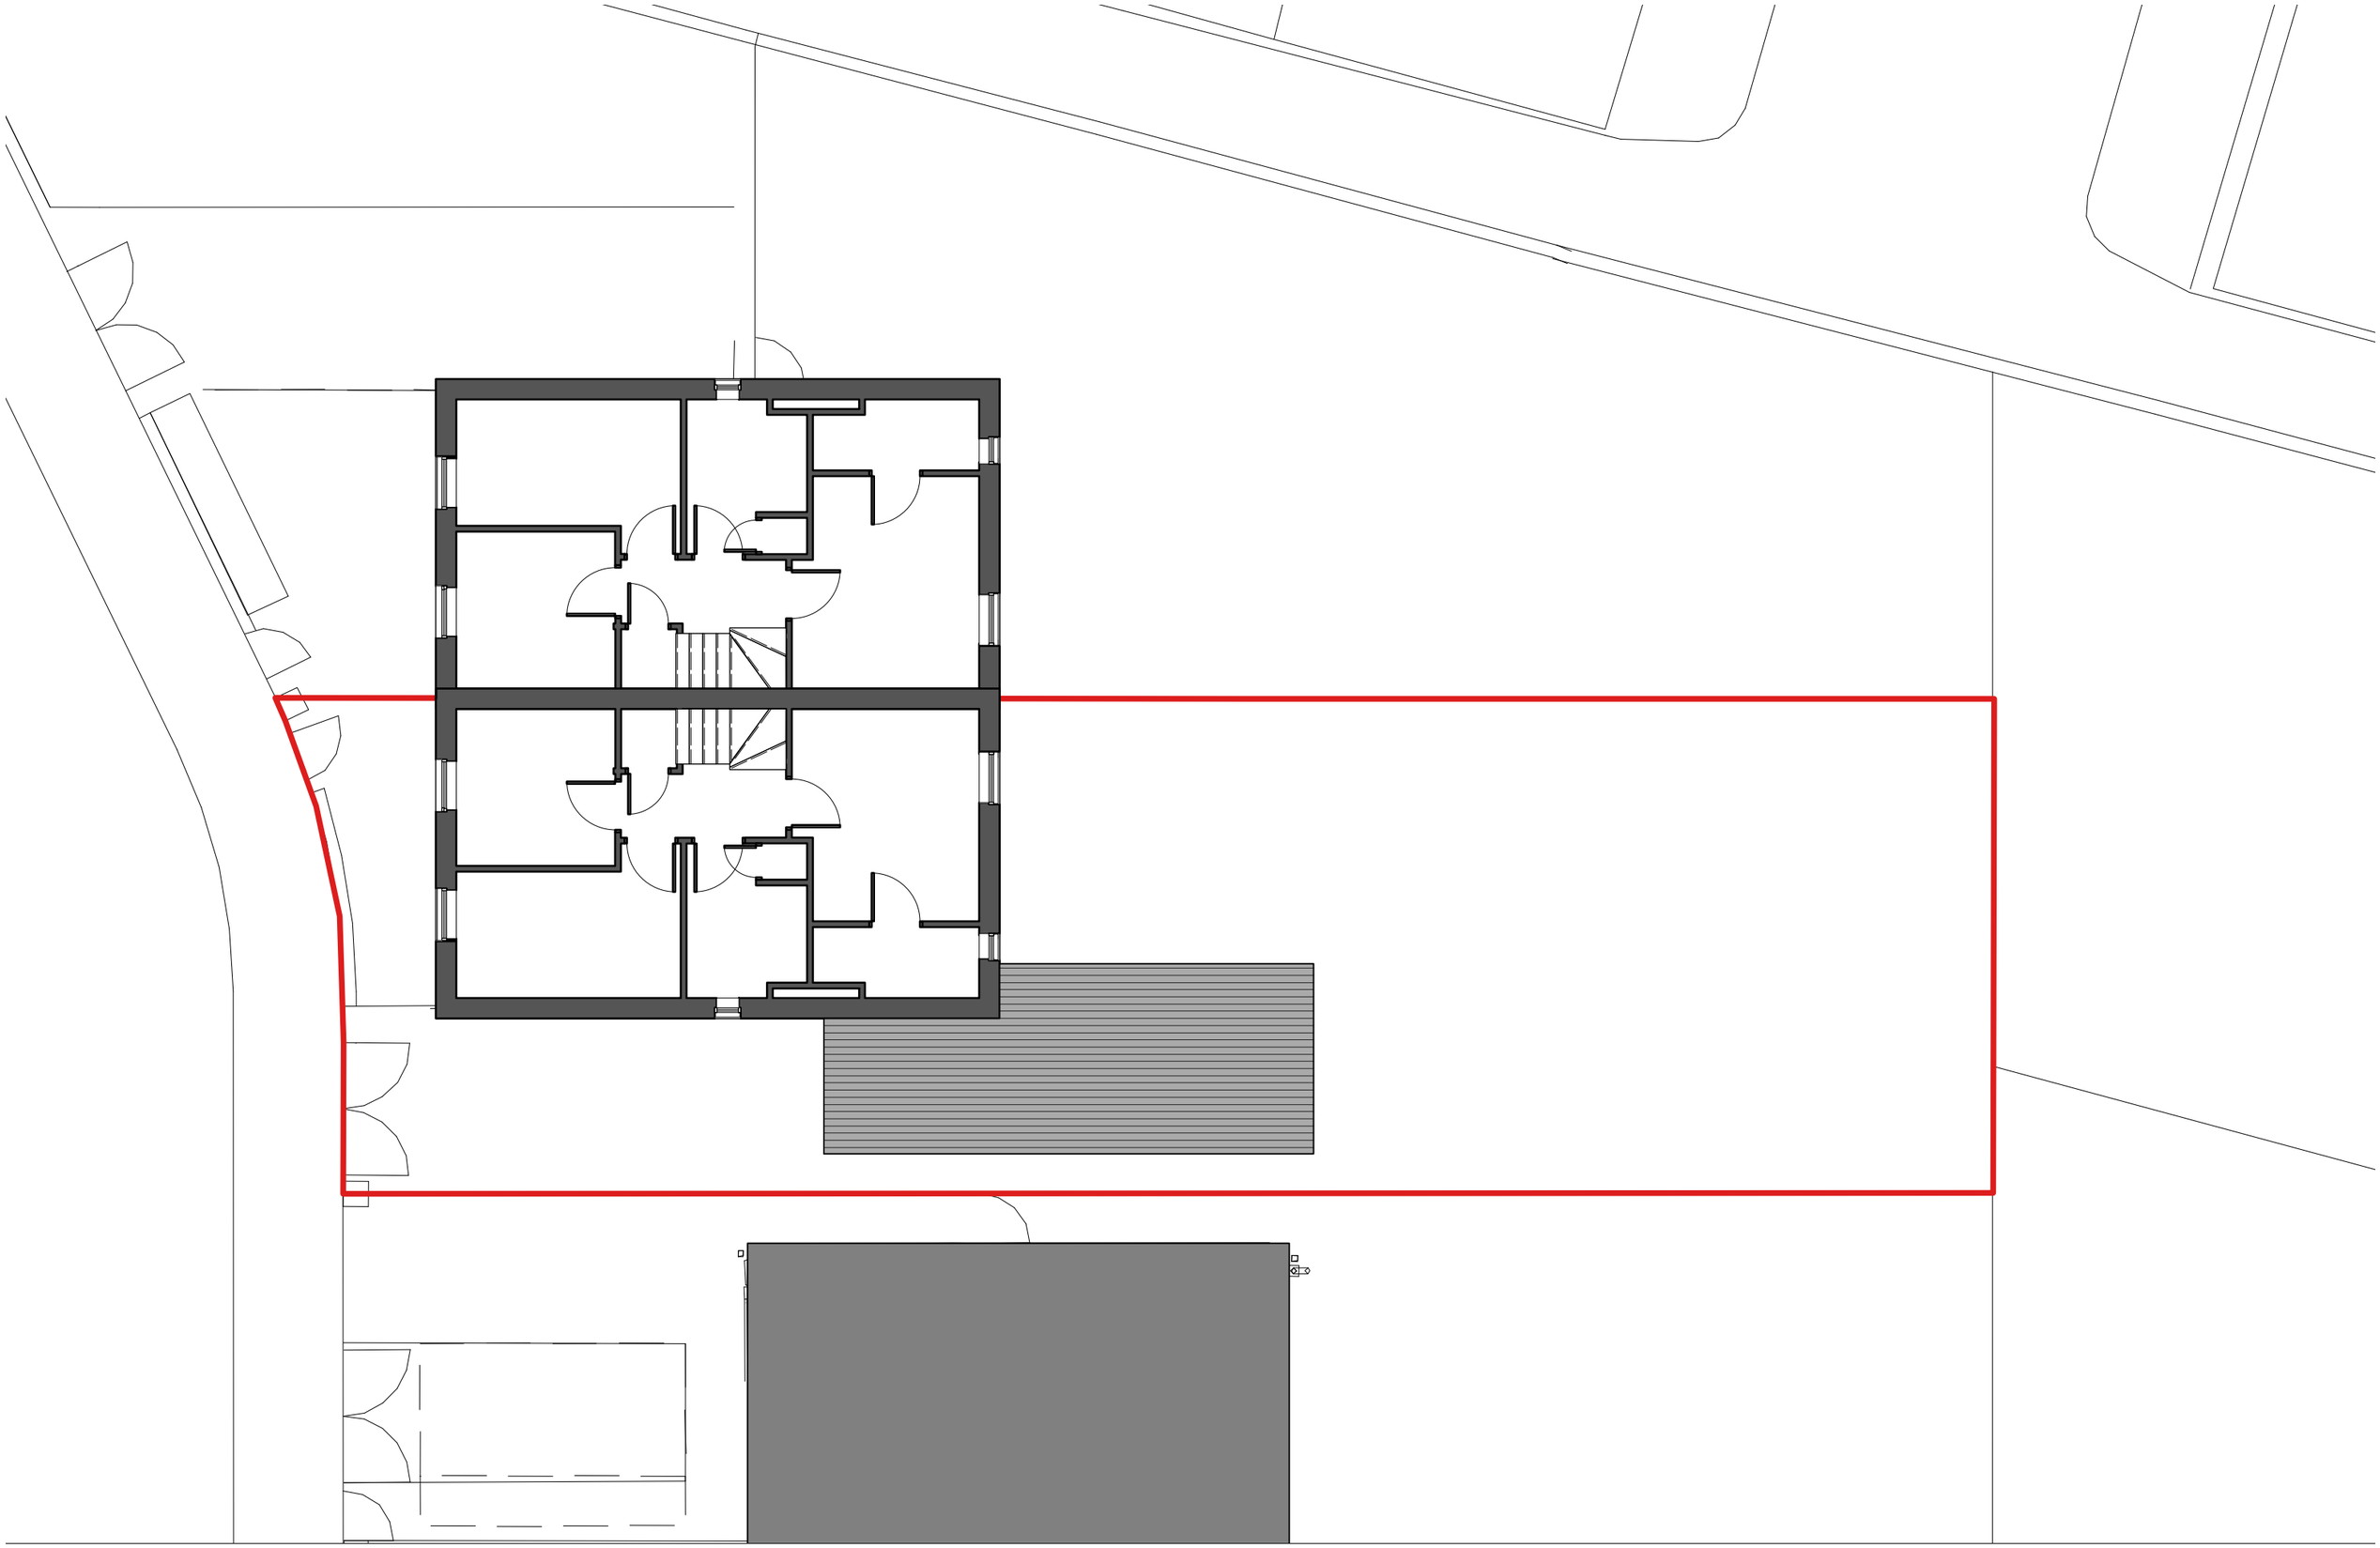

architecture:m


Moravian College,
14 Fairfield Square,
Manchester, M43 6AD.
+44 [0]161 370 6166
mail@architecturem.co.uk
www.architecturem.co.uk

Revision Notes

Project Title
7 Reginald St, Openshaw, Drawing Title **Proposed First Floor Plan**

Date	Drawn By	Scale @ A3	Job Number	Status	Drawing Number	Revision
05.06.25	MP	1:100	574.1	S	201	-

Design and drawings are copyright of Architecture:m. Written permision must be sought before duplication. Any discrepancy found between information given on this drawing and that given on elsewhere recorded on site shall be notified immediatley to the architect in writing | Do not scale from this drawing or derive dimensions from digital media | All dimensions are to be checked prior to works commencing on site | Design and drawings are copyroght of Architecture:m | Written permision must be sought before duplication | Any discrepancy found between information given on this drawing and that given on elsewhere recorded on site shall be notified immediatley to the architect in writing. Do not scale from this drawing or derive dimensions from digital media. All dimensions are to be checked prior to works commencing on site.

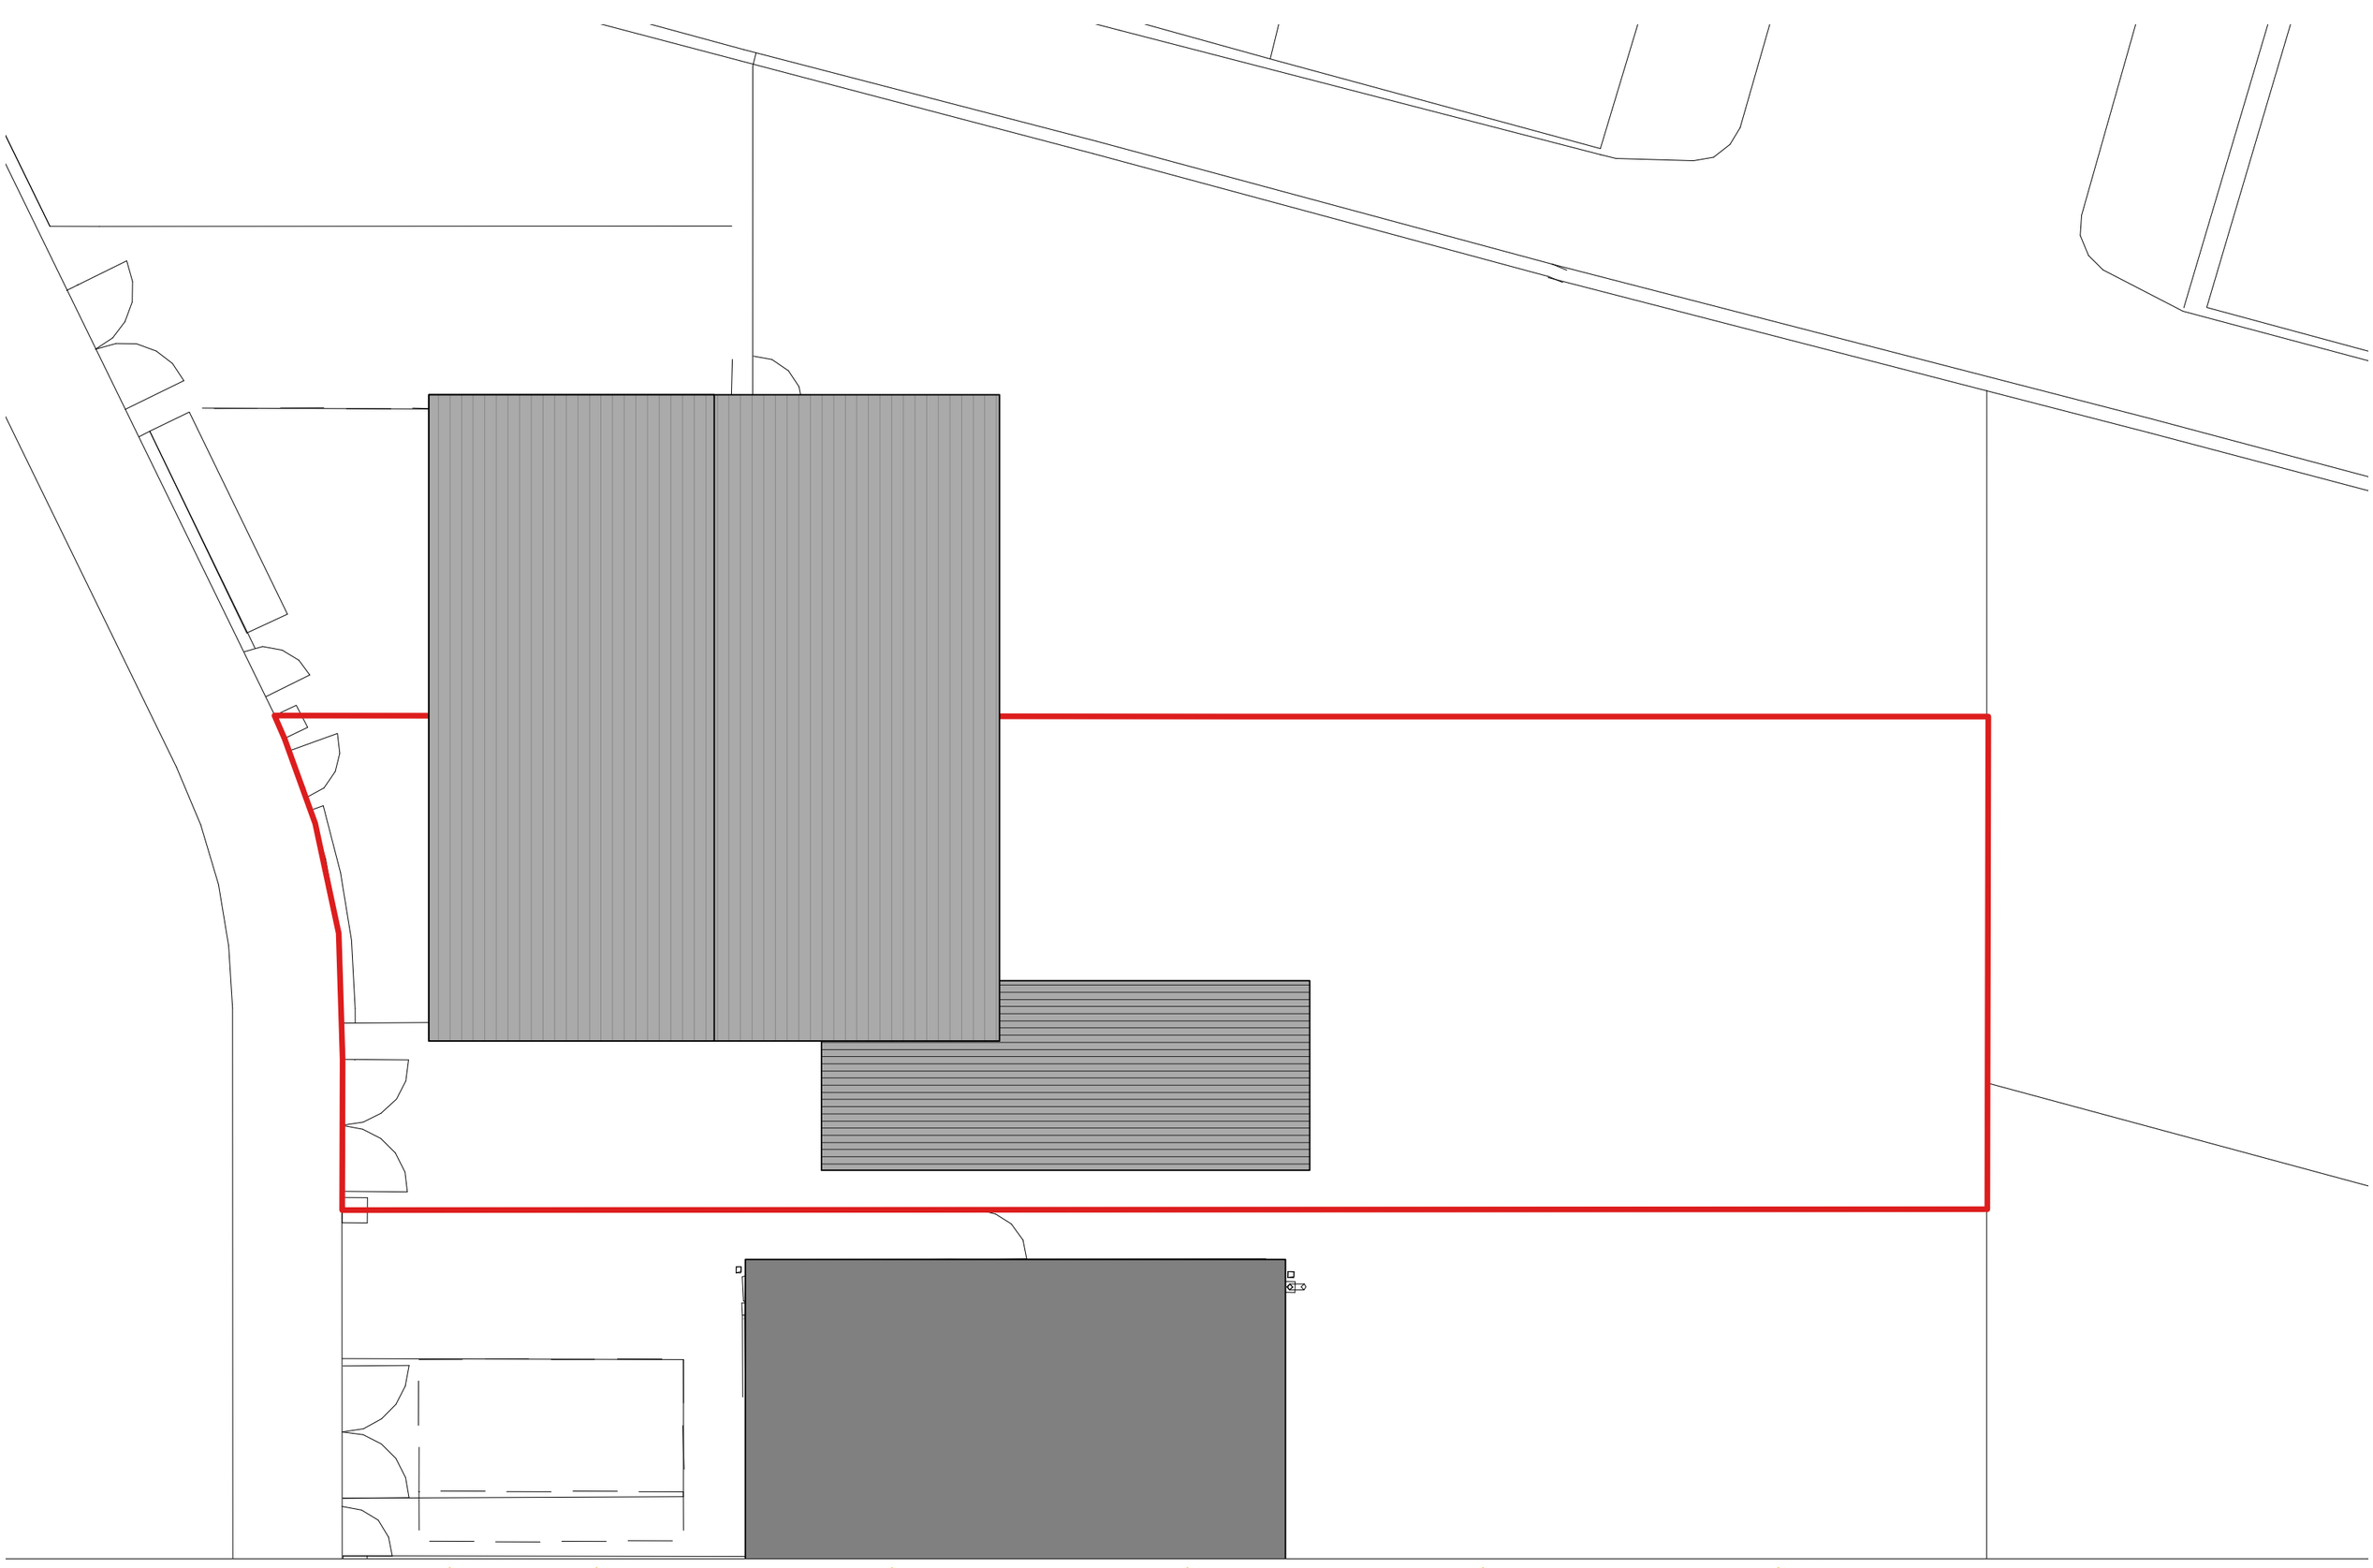

architecture:m

Moravian College,
14 Fairfield Square,
Manchester, M43 6AD.
+44 [0]161 370 6166
mail@architecturem.co.uk
www.architecturem.co.uk

Revision Notes

Project Title

7 Reginald St, Openshaw, Drawing Title **Proposed Roof Plan**


Date	Drawn By	Scale @ A3	Job Number	Status	Drawing Number	Revision
05.06.25	MP	1:100	574.1	S	202	-

Design and drawings are copyright of Architecture:m. Written permision must be sought before duplication. Any discrepancy found between information given on this drawing and that given on elsewhere recorded on site shall be notified immediatley to the architect in writing | Do not scale from this drawing or derive dimensions from digital media | All dimensions are to be checked prior to works commencing on site | Design and drawings are copyright of Architecture:m | Written permision must be sought before duplication | Any discrepancy found between information given on this drawing and that given on elsewhere recorded on site shall be notified immediatley to the architect in writing. Do not scale from this drawing or derive dimensions from digital media. All dimensions are to be checked prior to works commencing on site.

Front Elevation



Side Elevation

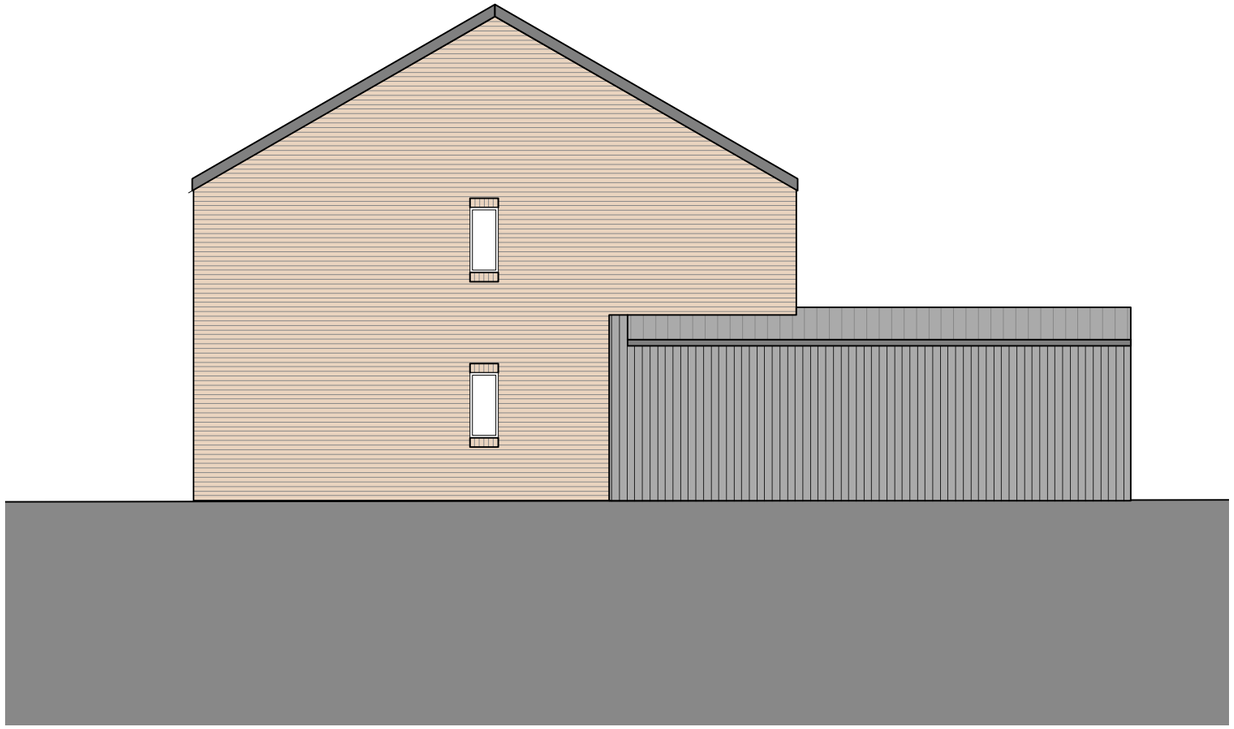

architecture:m

Moravian College,
14 Fairfield Square,
Manchester, M43 6AD.
+44 [0]161 370 6166
mail@architecturem.co.uk
www.architecturem.co.uk

Revision Notes

Project Title
7 Reginald St, Openshaw,

Drawing Title
Proposed Elevations 1

Date	Drawn By	Scale @ A3	Job Number	Status	Drawing Number	Revision
05.06.25	MP	1:100	574.1	S	205	-

Design and drawings are copyright of Architecture.m. Written permision must be sought before duplication. Any discrepancy found between information given on this drawing and that given on elsewhere recorded on site shall be notified immediatley to the architect in writing | Do not scale from this drawing or derive dimensions from digital media | All dimensions are to be checked prior to works commencing on site | Design and drawings are copyright of Architecture.m | Written permision must be sought before duplication | Any discrepancy found between information given on this drawing and that given on elsewhere recorded on site shall be notified immediatley to the architect in writing. Do not scale from this drawing or derive dimensions from digital media. All dimensions are to be checked prior to works commencing on site.

Rear Elevation



Side Elevation

architecture:m

Moravian College,
14 Fairfield Square,
Manchester, M43 6AD.
+44 [0]161 370 6166
mail@architecturem.co.uk
www.architecturem.co.uk


Revision Notes

Project Title
7 Reginald St, Openshaw,

Drawing Title
Proposed Elevations 2

Date	Drawn By	Scale @ A3	Job Number	Status	Drawing Number	Revision
05.06.25	MP	1:100	574.1	S	206	-

Design and drawings are copyright of Architecture.m. Written permision must be sought before duplication. Any discrepancy found between information given on this drawing and that given on elsewhere recorded on site shall be notified immediatley to the architect in writing | Do not scale from this drawing or derive dimensions from digital media | All dimensions are to be checked prior to works commencing on site | Design and drawings are copyright of Architecture.m | Written permision must be sought before duplication | Any discrepancy found between information given on this drawing and that given on elsewhere recorded on site shall be notified immediatley to the architect in writing. Do not scale from this drawing or derive dimensions from digital media. All dimensions are to be checked prior to works commencing on site.

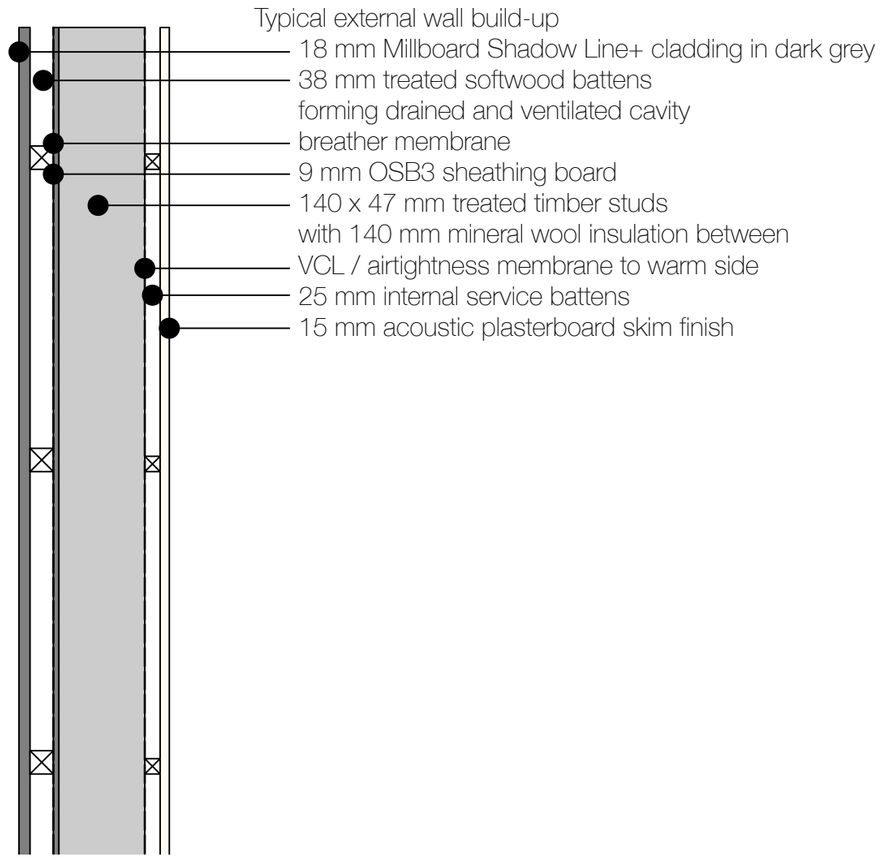

architecture:m

Moravian College,
14 Fairfield Square,
Manchester, M43 6AD.
+44 [0]161 370 6166
mail@architecturem.co.uk
www.architecturem.co.uk

Revision Notes

Project Title
7 Reginald St, Openshaw,

Drawing Title
Wall Build Up

Date	Drawn By	Scale @ A3	Job Number	Status	Drawing Number	Revision
05.06.25	MP	1:100	574.1	S	400	-

Design and drawings are copyright of Architecture.m. Written permision must be sought before duplication. Any discrepancy found between information given on this drawing and that given on elsewhere recorded on site shall be notified immediatley to the architect in writing | Do not scale from this drawing or derive dimensions from digital media | All dimensions are to be checked prior to works commencing on site | Design and drawings are copyroght of Architecture.m | Written permision must be sought before duplication | Any discrepancy found between information given on this drawing and that given on elsewhere recorded on site shall be notified immediatley to the architect in writing. Do not scale from this drawing or derive dimensions from digital media. All dimensions are to be checked prior to works commencing on site.