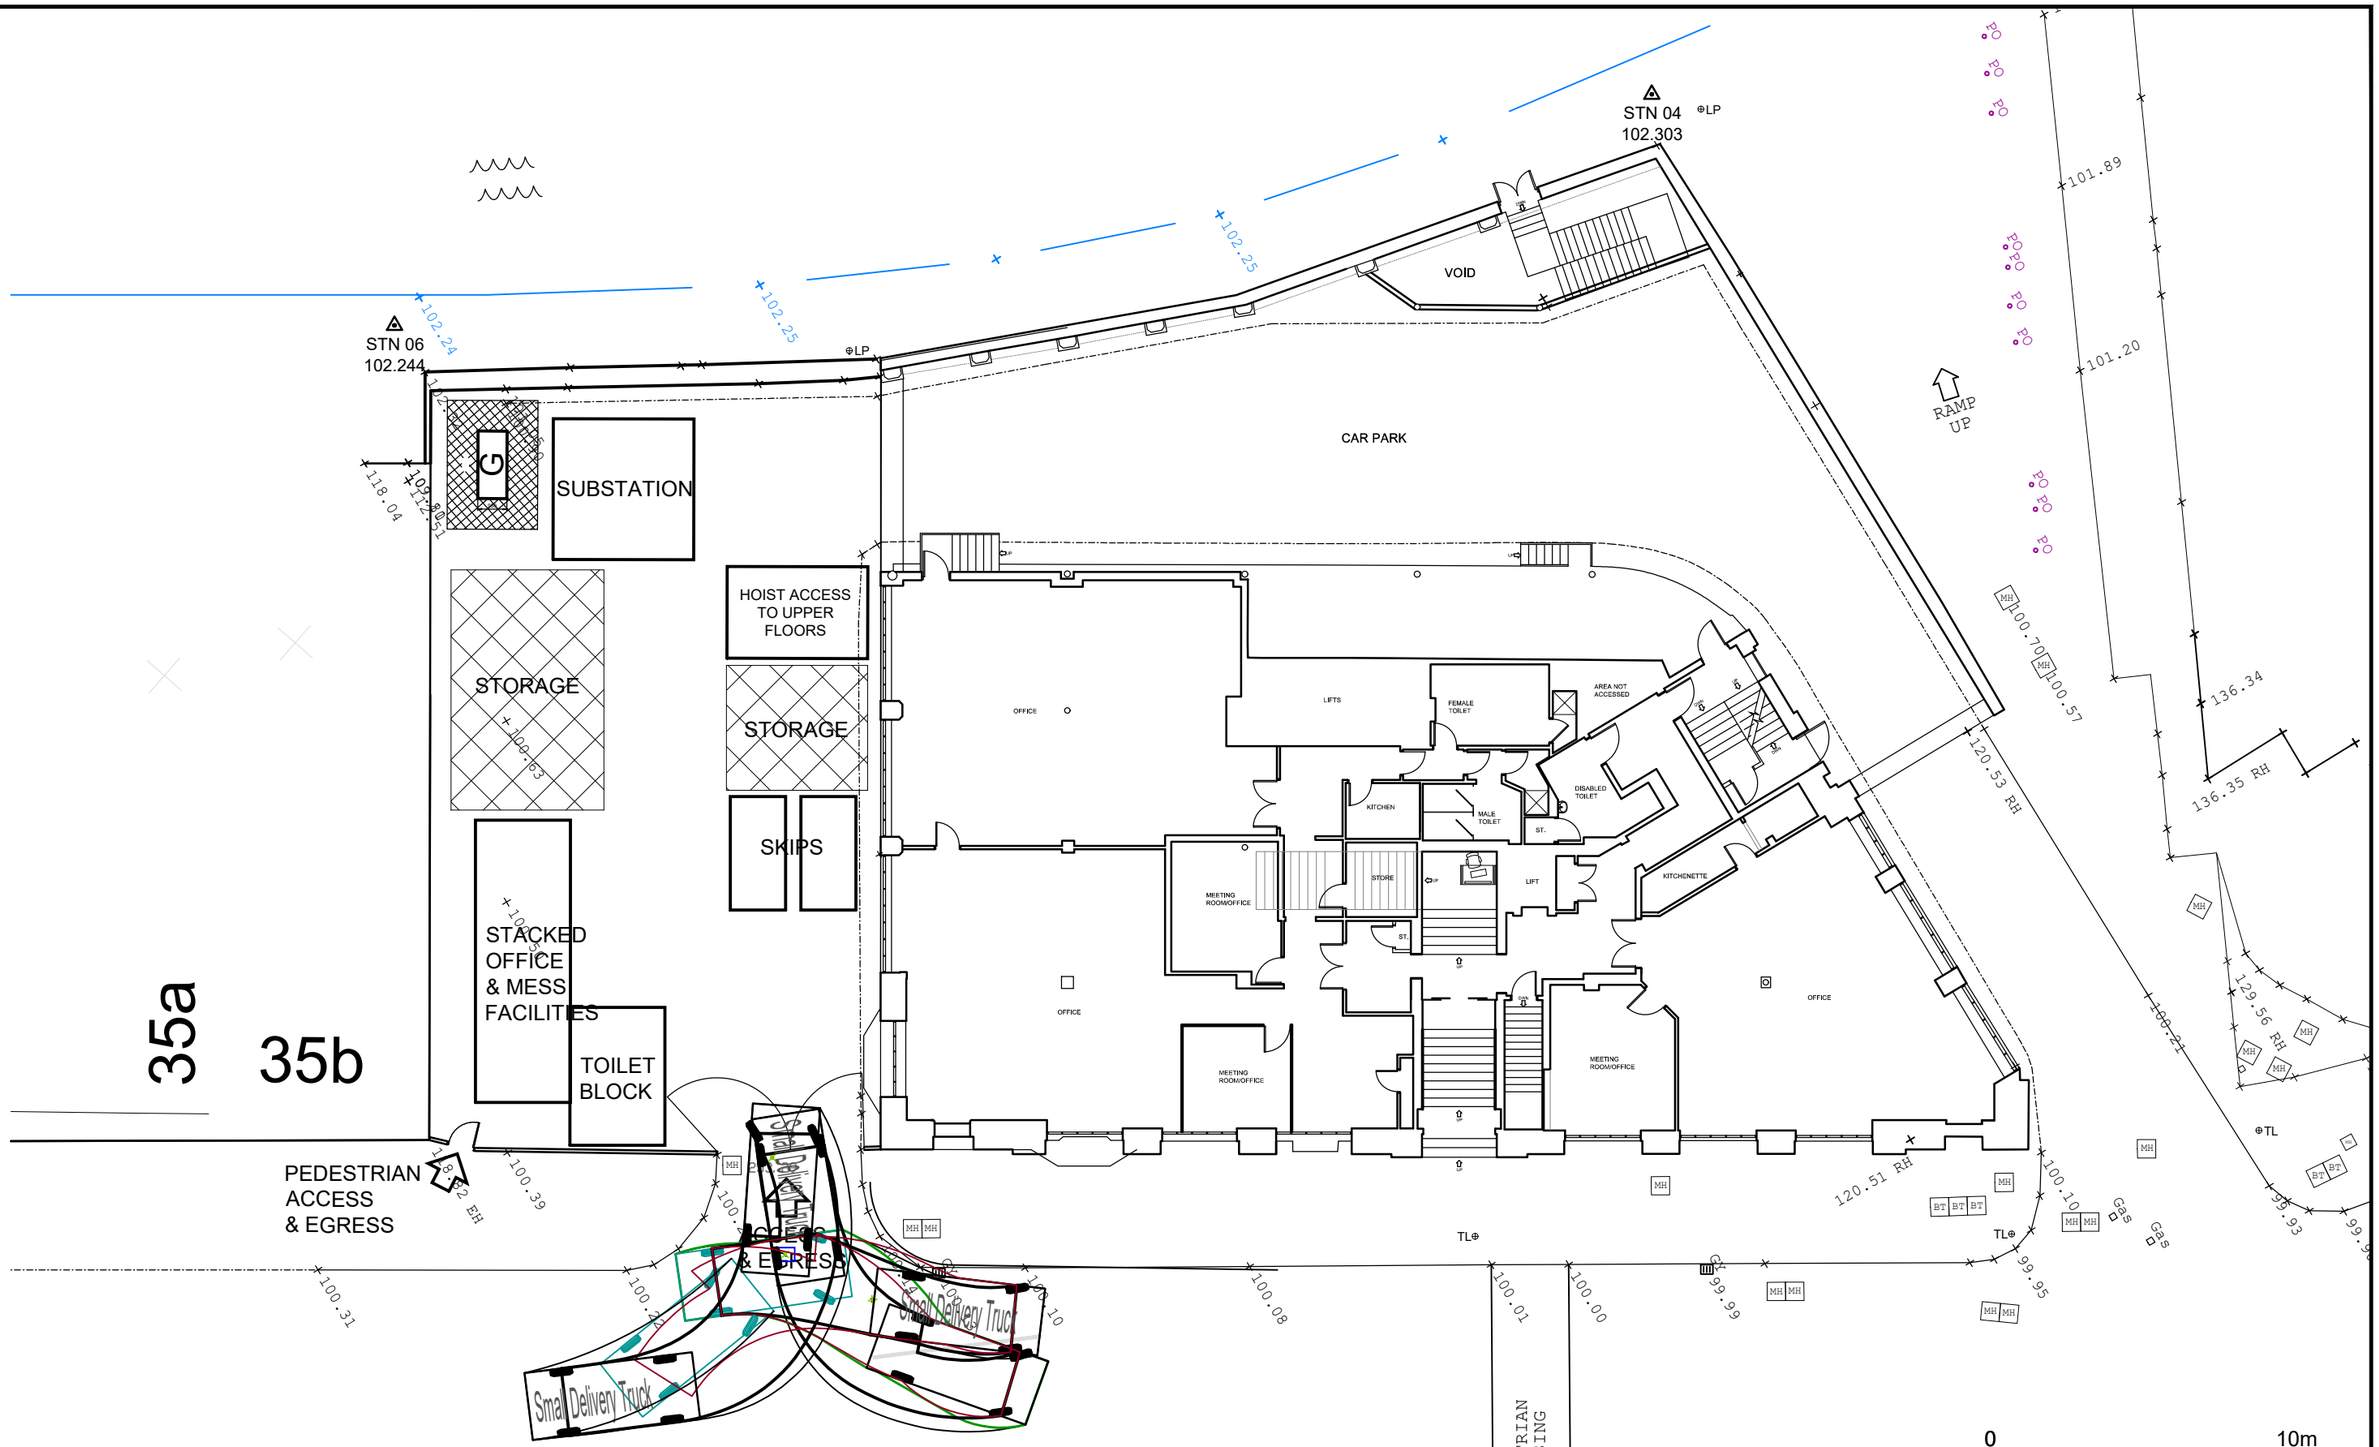



# WHITWORTH STREET WEST

| REV | DESCRIPTION | BY | DATE |
|---|---|---|---|
| A | FIRST ISSUE | S MCK | 25.09.24 |

HOWARD & SEDDON A.R.I.B.A.
CHARTERED ARCHITECTS
64 WASHWAY ROAD
SALE, CHESHIRE, M33 7RE
TEL NO. 0161 - 973 8296
FAX NO. 0161 - 962 3485
E-MAIL : ADMIN@HOWARDANDSEDDON.CO.UK

| | |
|---|---|
| PROJECT | PROPOSED DEVELOPMENT<br>BARCLAY HOUSE<br>WHITWORTH ST. WEST, MANCHESTER |
| CLIENT | MR K FAN |
| TITLE | PROPOSED SITE PLAN<br>ACCESS & SETUP |
| DRAWN | S.MCK |
| DATE | 25.09.24 |
| SCALE | 1:200 |
| DRG No. | 12,982<br>M27 |
| AMENDMENT | A |