

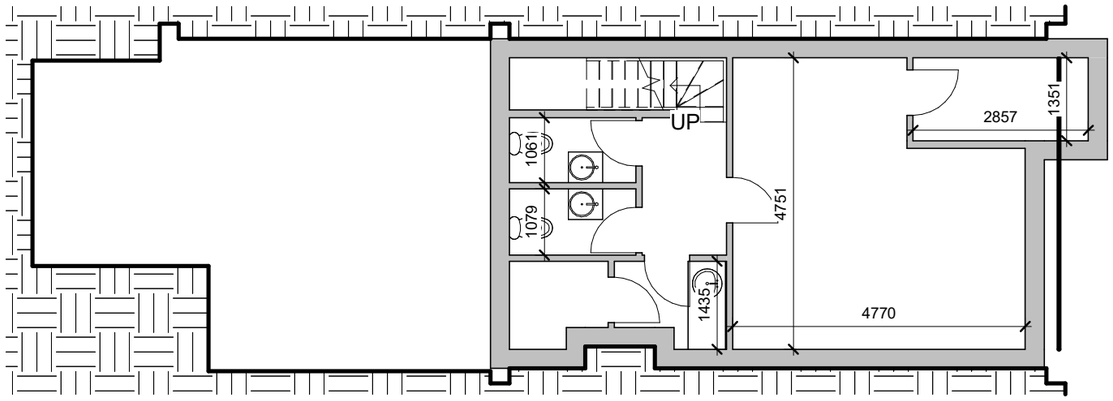



1 2. Basement
1 : 100

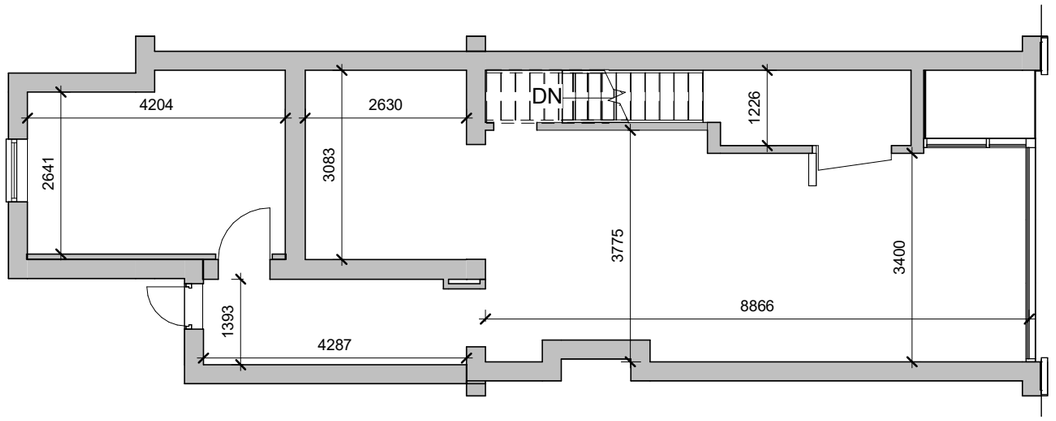

2 3. Ground Floor
1 : 100

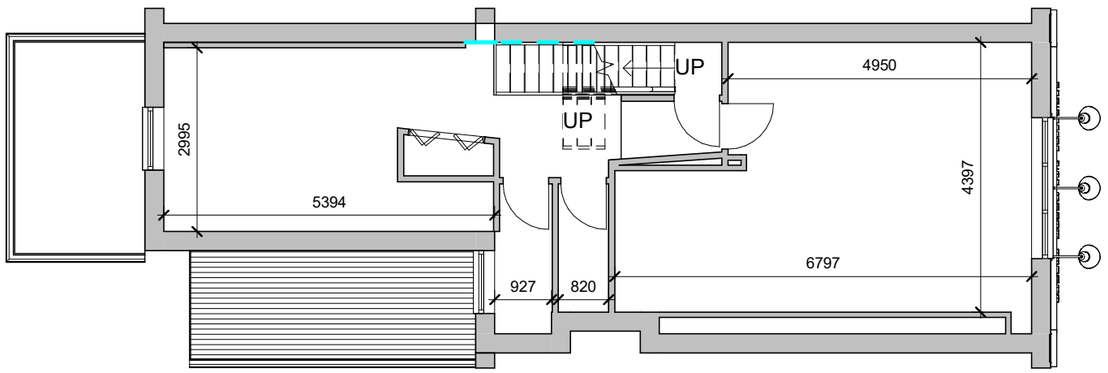

3 4. First Floor
1 : 100

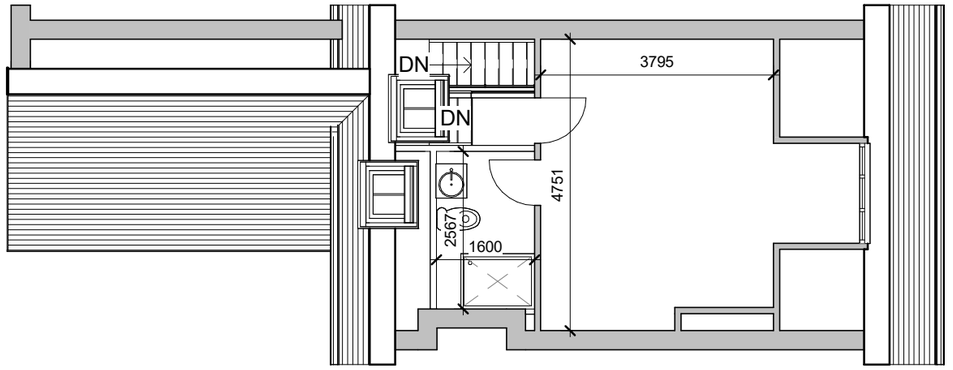

4 5. Loft
1 : 100

ASHER Design Services
Architectural Consultancy & Project Management

Rev.	Date	Description
A	05.01.26	Design Review.
B	05.02.26	Planning Submission

North

0 1 2 3 4 5 10
GRAPHIC SCALE: 1:100

CLIENT: Pea Properties (NW) Ltd.
PROJECT: 218 Burton Road, Didsbury, M20 2LW
DRAWING TITLE: Floor Plans- Existing
PROJECT NO.: 2516 DWG NO.: 102
SCALE: 1 : 100 @ A3 REVISION: **B**

ASHER DESIGN SERVICES LIMITED
Office 9 , Peel House , 30 The Downs , Altrincham , WA14 2PX
E: info@asherds.co.uk W: asherds.co.uk M: 07970 242 411