
This drawing is the copyright and property of NatWest Group plc.
It must not be copied or published without written consent.
Only scale from this drawing for planning consent purposes.

Architecture


Lewis & Hickey Ltd
1 St. Bernard's Row
Edinburgh, EH4 1HW
0131 343 6222
edinburgh@lewishickey.com

Edinburgh | Guildford | London | Manchester | Nottingham

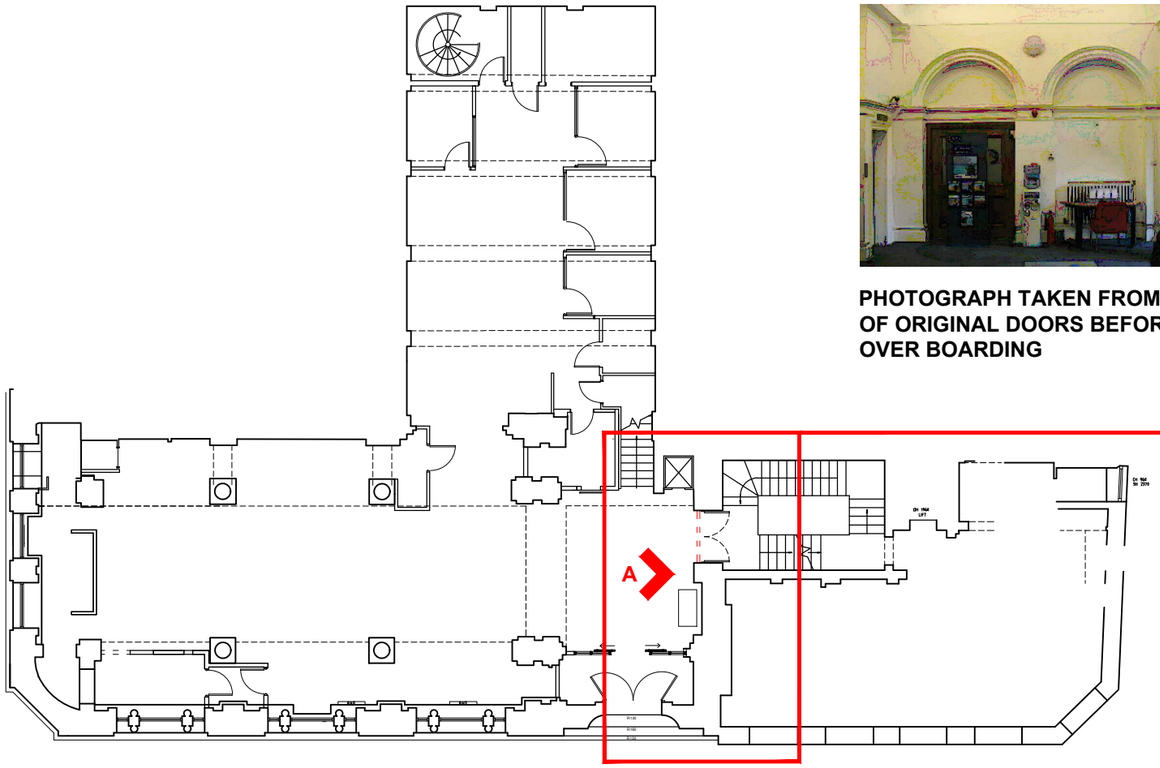

GROUND FLOOR PLAN

PHOTOGRAPH TAKEN FROM "A" OF ORIGINAL DOORS BEFORE OVER BOARDING

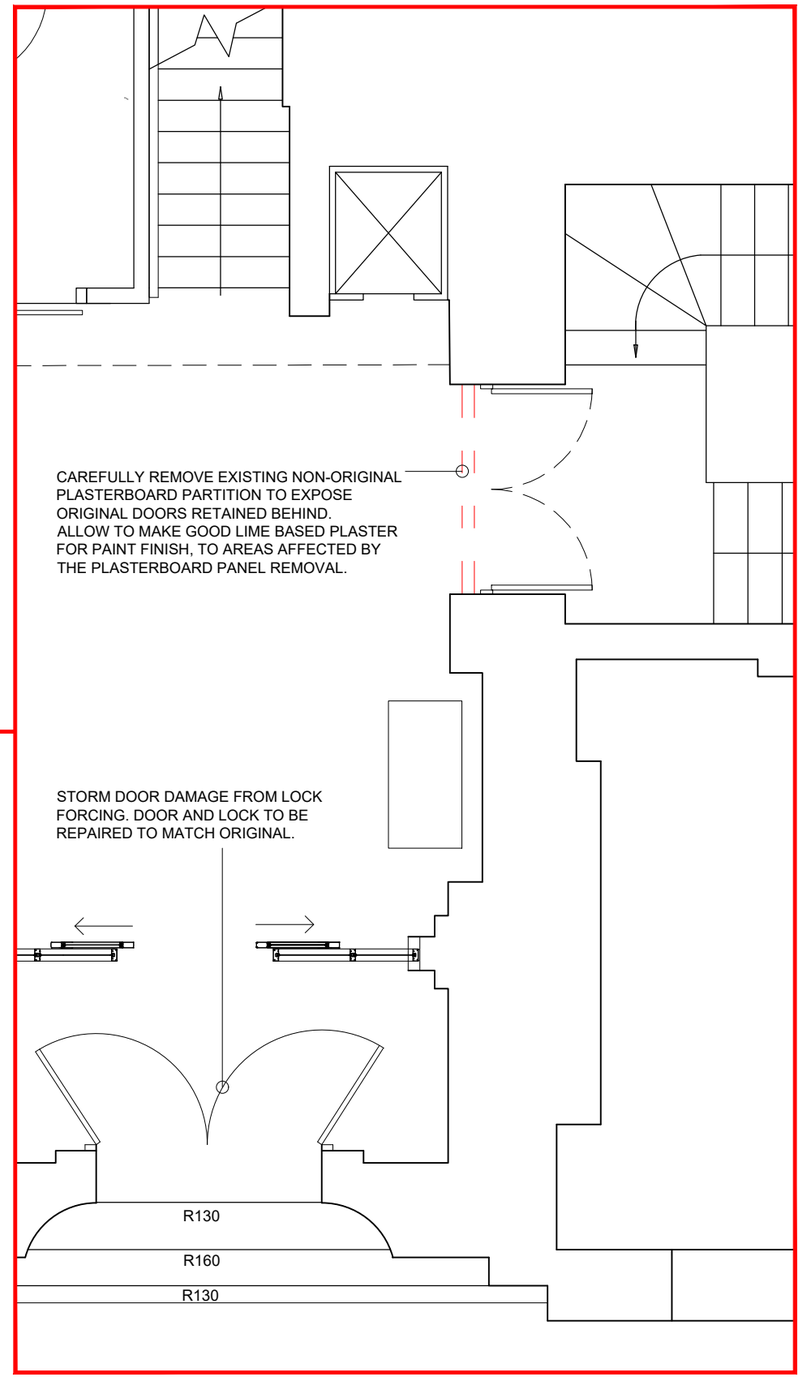

FLOOR PLAN EXTRACT SCALE 1:50 - A3

0 1 2 3 4 5m 10m

rev	date	description	drawn	checked
A	23.04.25	REPAIR TO FRONT DOOR AND LOCK SCOPE ADDED.	RH	23.04.15

NatWest Group

address
25 ST ANN STREET
MANCHESTER
M2 7PW

ref no. -
sortcode -

description
GROUND FLOOR PLAN
PROPOSED
SEPARATION WORKS

status

IPMS1 - sqm -
IPMS2 - sqm -
IPMS3 - sqm -

scale 1:200
paper size A3
brand
drn RH date 31.03.25
chk date

nw drawing number E7480-GA-GD
rev. A