
EAST ELEVATION DEANSGATE 1:200 AT A1

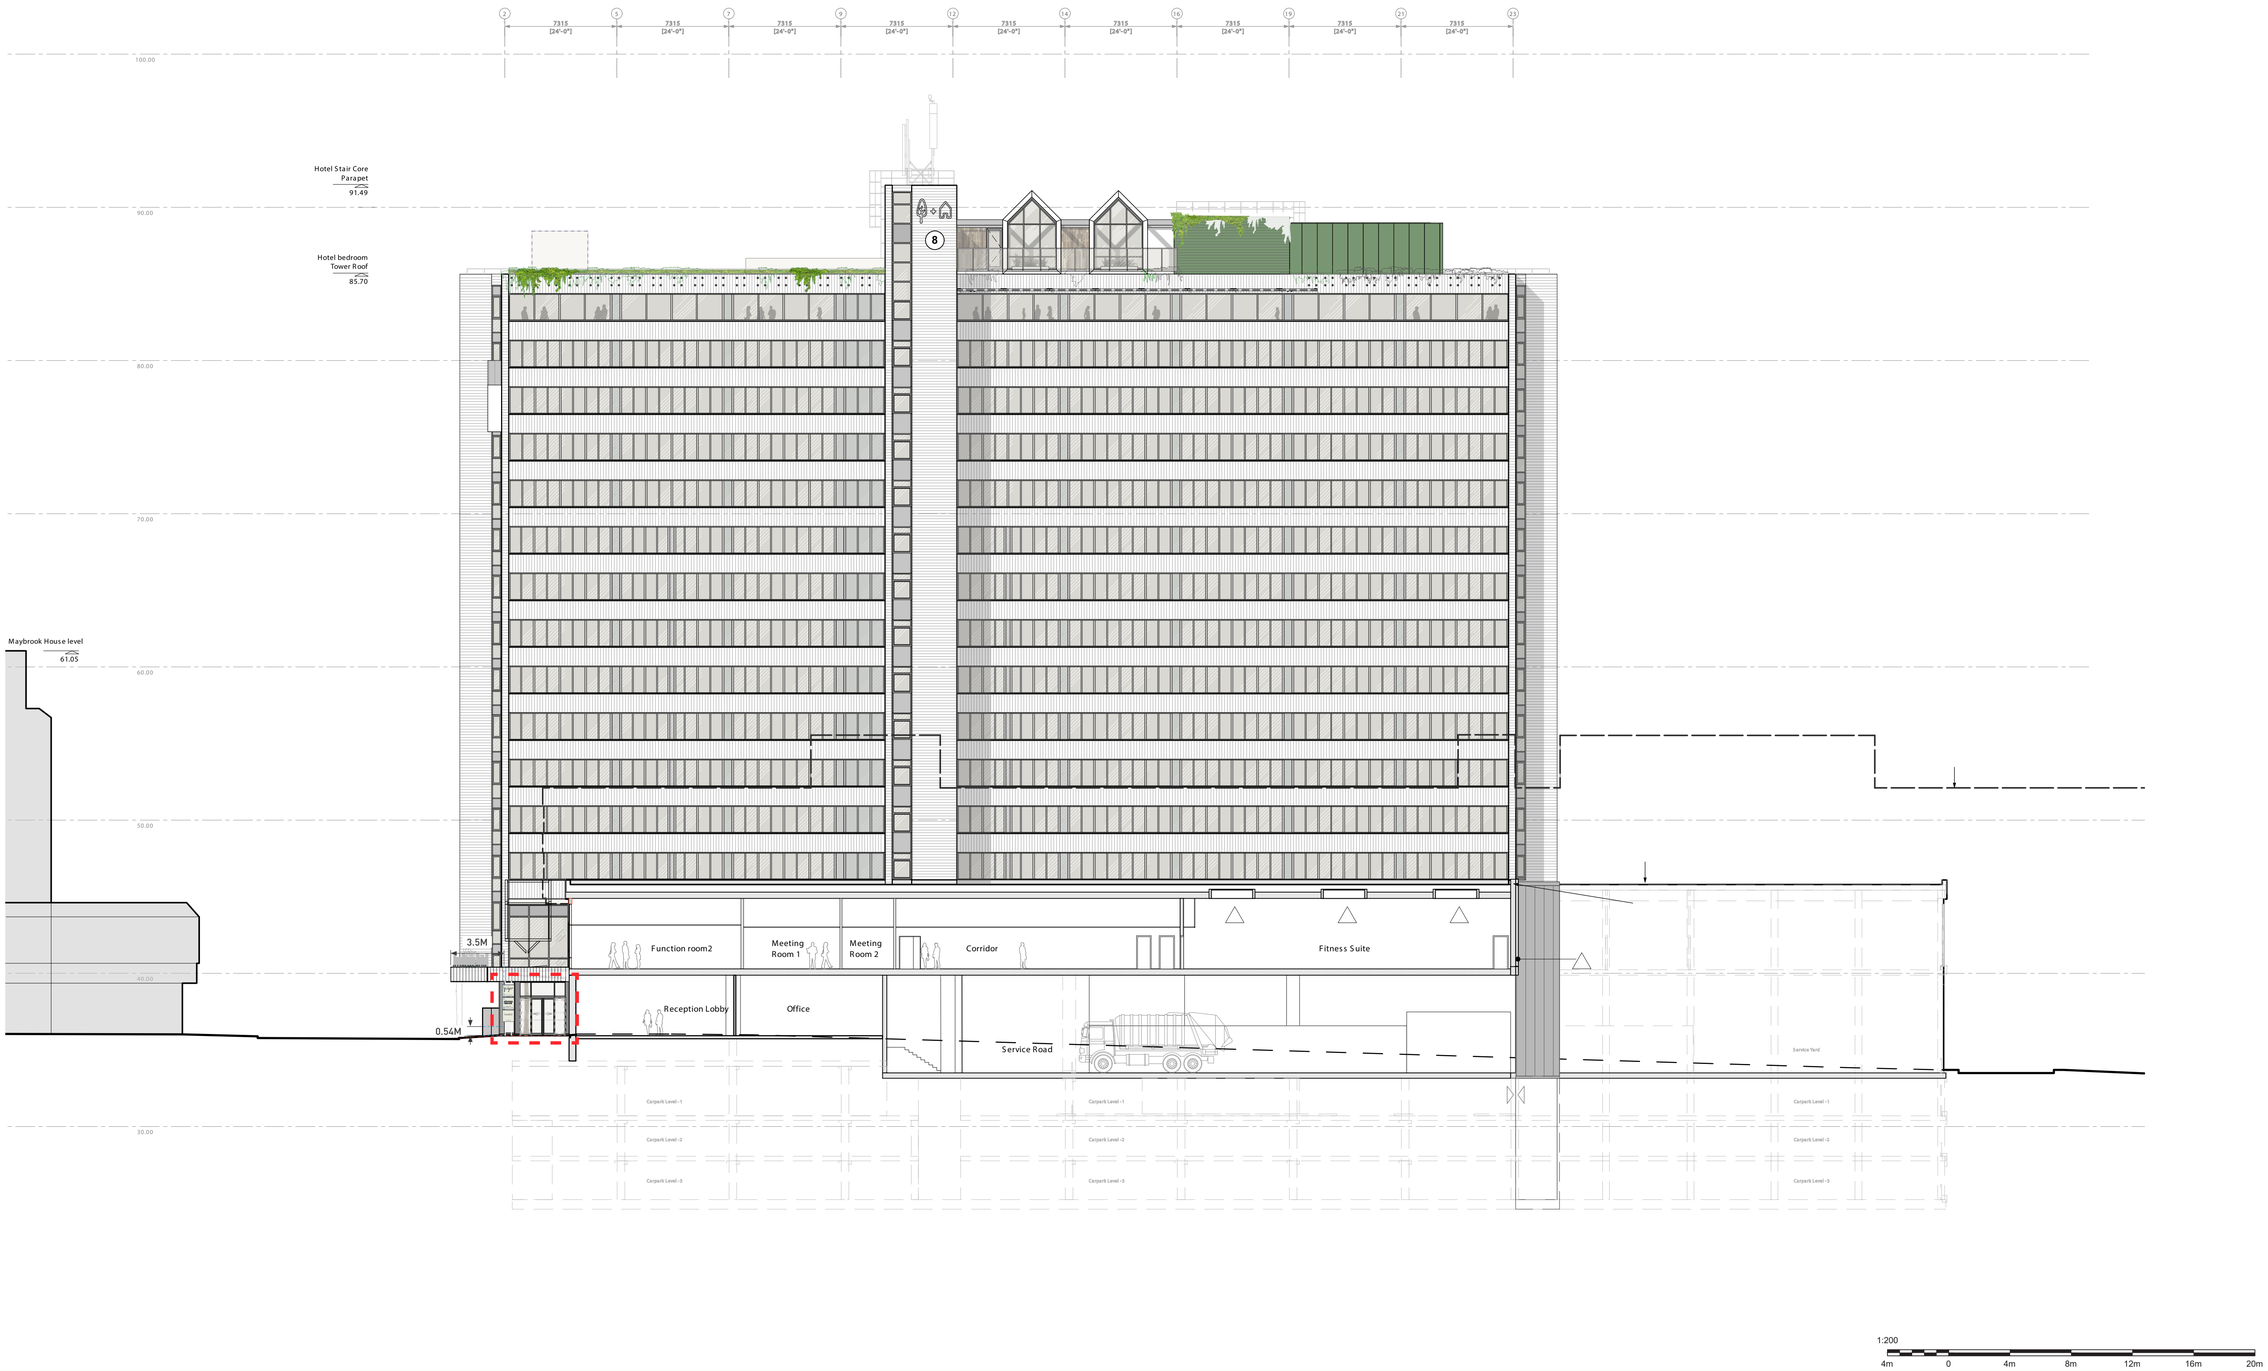

1:200

4m 0 4m 8m 12m 16m 20m

Notes:

CONSENT TO DISPLAY AN ADVERTISEMENT

Drawing No: 13145-TRE-RES-1008

Revision: P04

Start Date: 05/03/2026

Rev. Date: 14/04/2026

Drawn By: IC

Checked By: JP

Client: Starwood Hotels

Project: Treehouse Hotel

ASCOT EST. 1938

© Ascot Signs Ltd