



NOTE: All new mesh fencing and gates to incorporate proprietary flush hoarding panels, to receive printed vinyl, branded artwork of design and detail subject to approval by condition, to street facing elevation. Panels to be secured using flush, concealed fixings to manufacturer's details and specifications

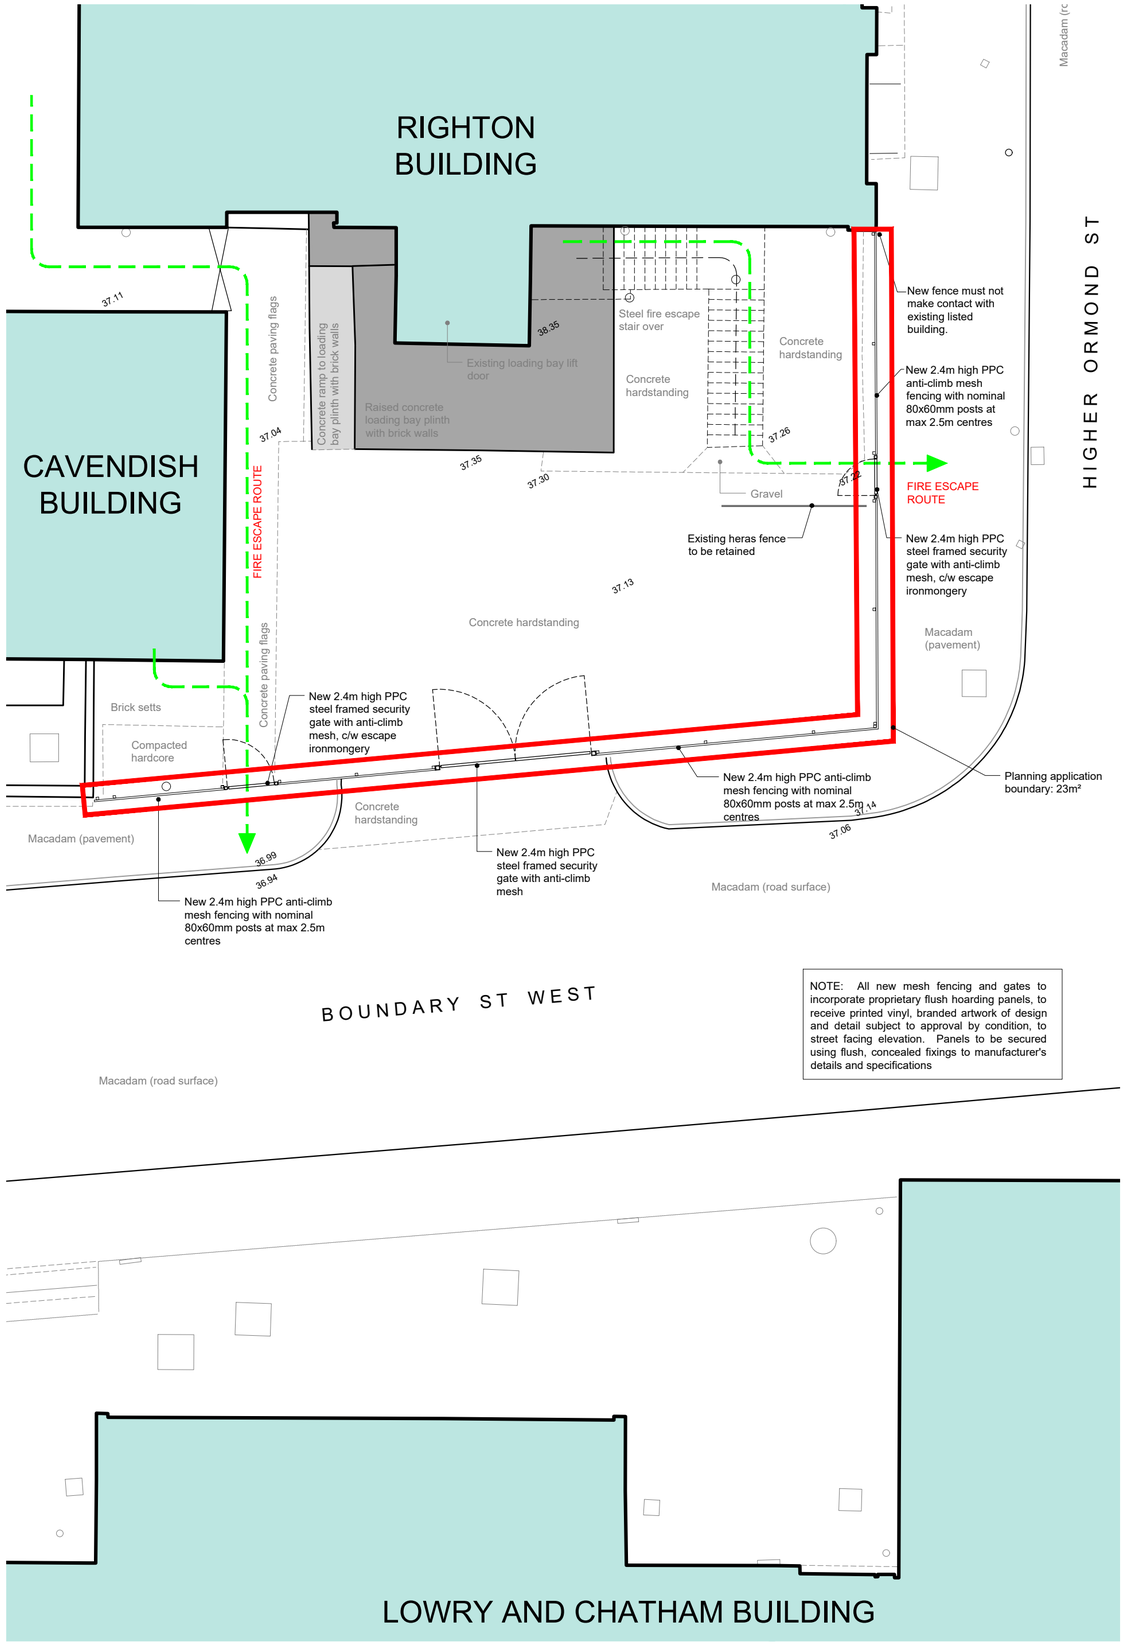

NE Facing Elevation

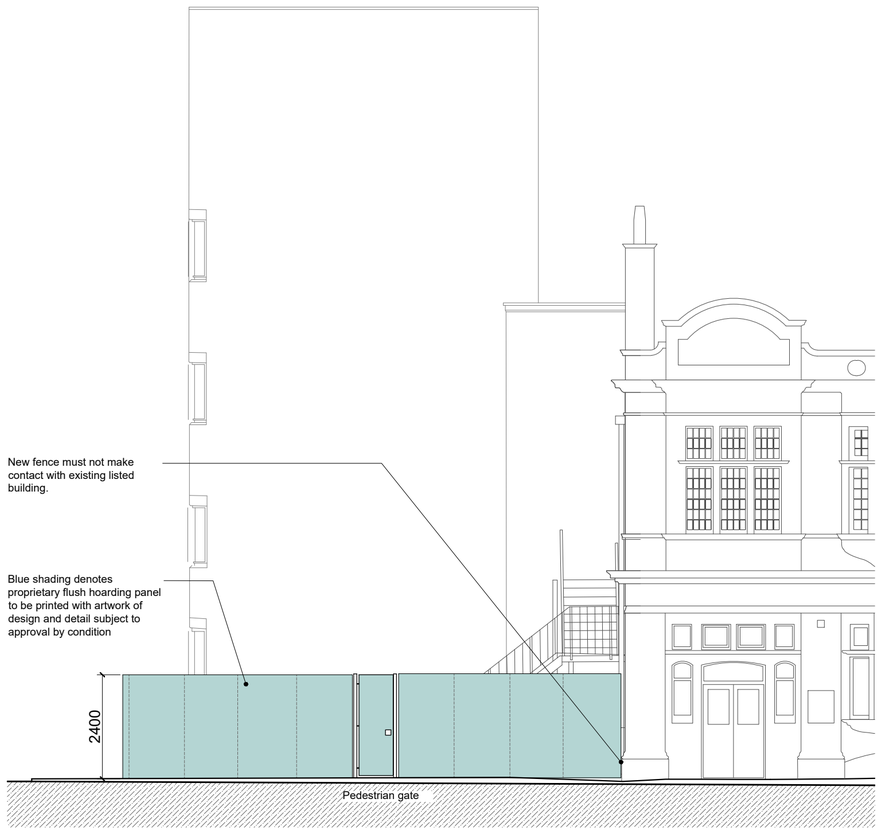

SE Facing Elevation

© Bowker Sadler Partnership Limited

- This drawing is the subject of copyright which vests in Bowker Sadler Partnership Limited. It is an infringement of copyright to reproduce this drawing, by whatever means, including electronic, without the express written consent of Bowker Sadler Partnership Limited which reserves all its rights.

  Bowker Sadler Partnership Limited asserts its rights to be identified as the author o this design

- Report Errors and Omissions to the Architect.
- Check all dimensions on site
- Drawing to be read in conjunction with the Health and Safety Plan and all relevant Risk Assessments

1:5
1:50
1m 2 3

1:1
1:100
1m 2 3 4 5 6

n.

Summary of works

- Replace existing access gates
- Replace existing fencing
- Provide decorative sheet/panels to external face of fencing and gates with branded graphic artwork

Rev.	Date	Drn.		Chkd.
B	17.12.25	DJW	Planning issue	DL
A	18.11.25	DJW	Initial issue	DL

BowkerSadler

Project
Righton Building
Service Yard

Client
Manchester Metropolitan University

Drawing
Proposed Site Plan and Elevations

Scale	Sheet Size	Drawn	Checked	Date
1:100	@ A2	ADC	DL	July 25

Project No.	Originator	Zone	Level	Form	Discipline	Number	Revision
25-033	- BSA	- XX	- XX	- D	- A	- **1011**	B

Status
Planning

Hatherlow House, Hatherlow, Romiley, Stockport SK6 3DY
0161 406 7333 office@bowker-sadler.co.uk www.bowker-sadler.co.uk