
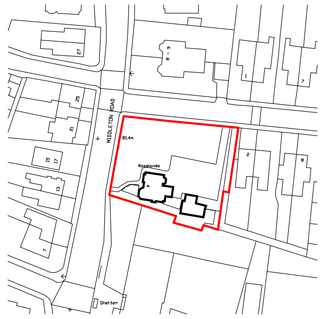


1 EXISTING LOCATION PLAN

1 : 1250

Red line indicates site boundary

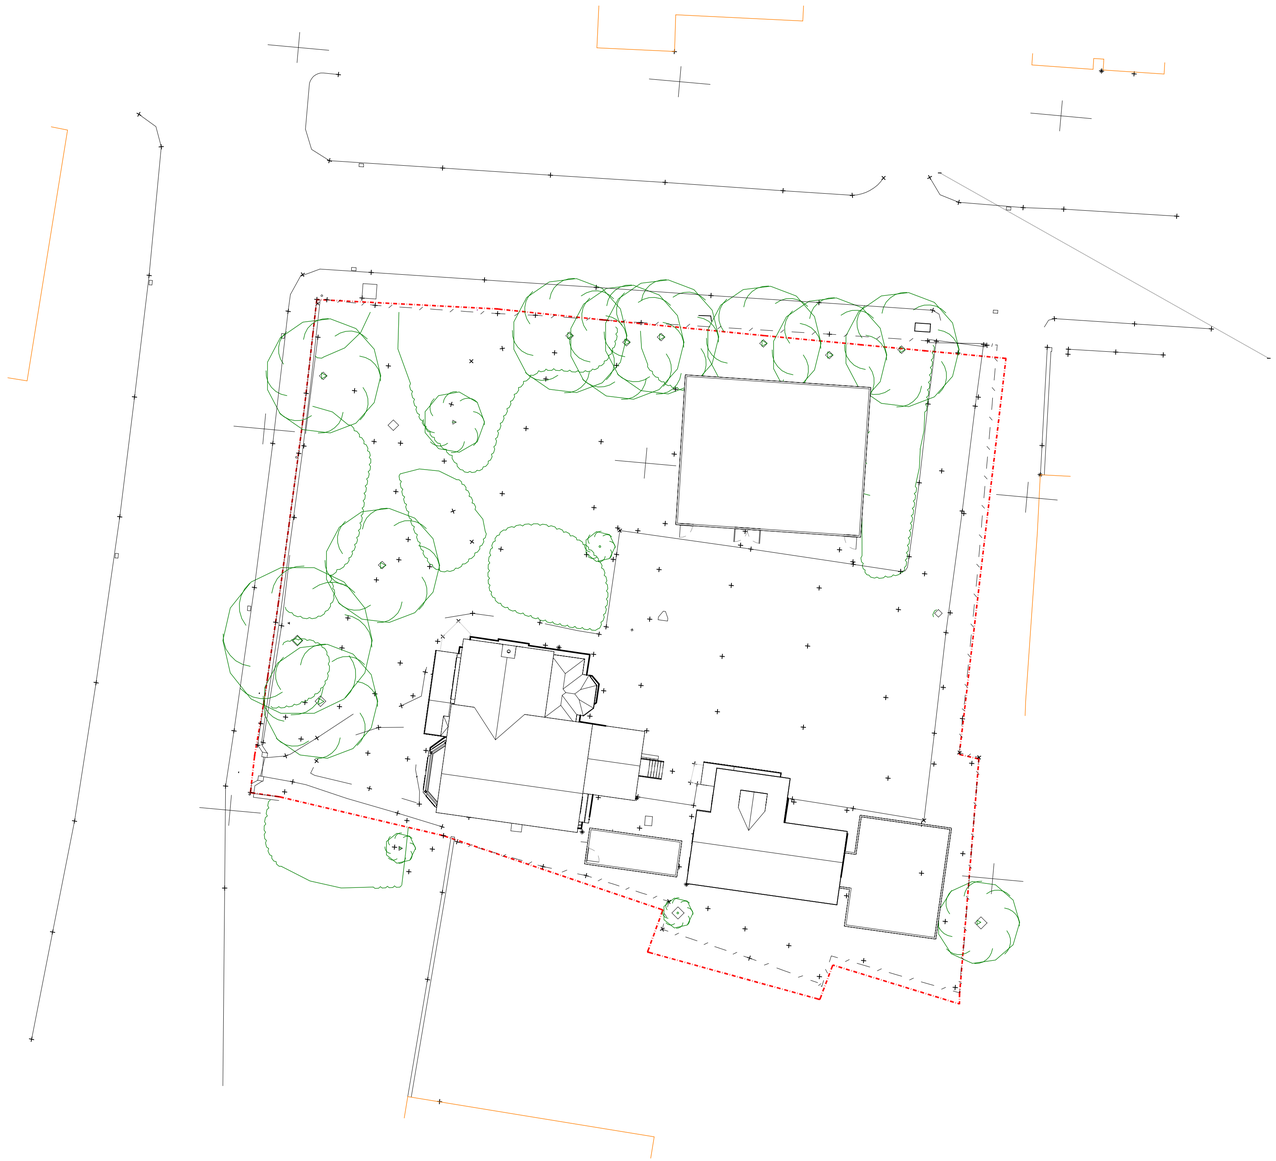

2 EXISTING SITE PLAN

1 : 200

Red line indicates site boundary

2 0 2 4 6 8 10 m

SCALE 1: 200

10 0 10 20 30 40 50 m

SCALE 1: 1250

NORTH

REV	Details	By	Date
Pl.1	Issued for Planning	JC	10 09 25

Stamp:
ISSUED FOR PLANNING

Project No:
JC236

Project:
4 Middleton Road

Drawing No:
A1.1

Revision:
PL1. A

Title:
EXISTING SITE PLAN

Project Address:
No4. Middleton Road Crumpsall Manchester M8 5DS

Scale on A1:
As indicated

Drawn by:
JC

Checked by:
JC

Architecture + Planning
+studio@jcdesigngroup.co.uk
+0161 532 2035
CIAT CHARTERED PRACTICE

To be read with JCD specification and all relevant documents. Check all dimensions on site; report discrepancies before starting work. No liability accepted for unauthorised changes or works. This drawing is confidential; do not copy or share without written permission. Property of JC Design Group Ltd, return on request. © JC Design Group Ltd