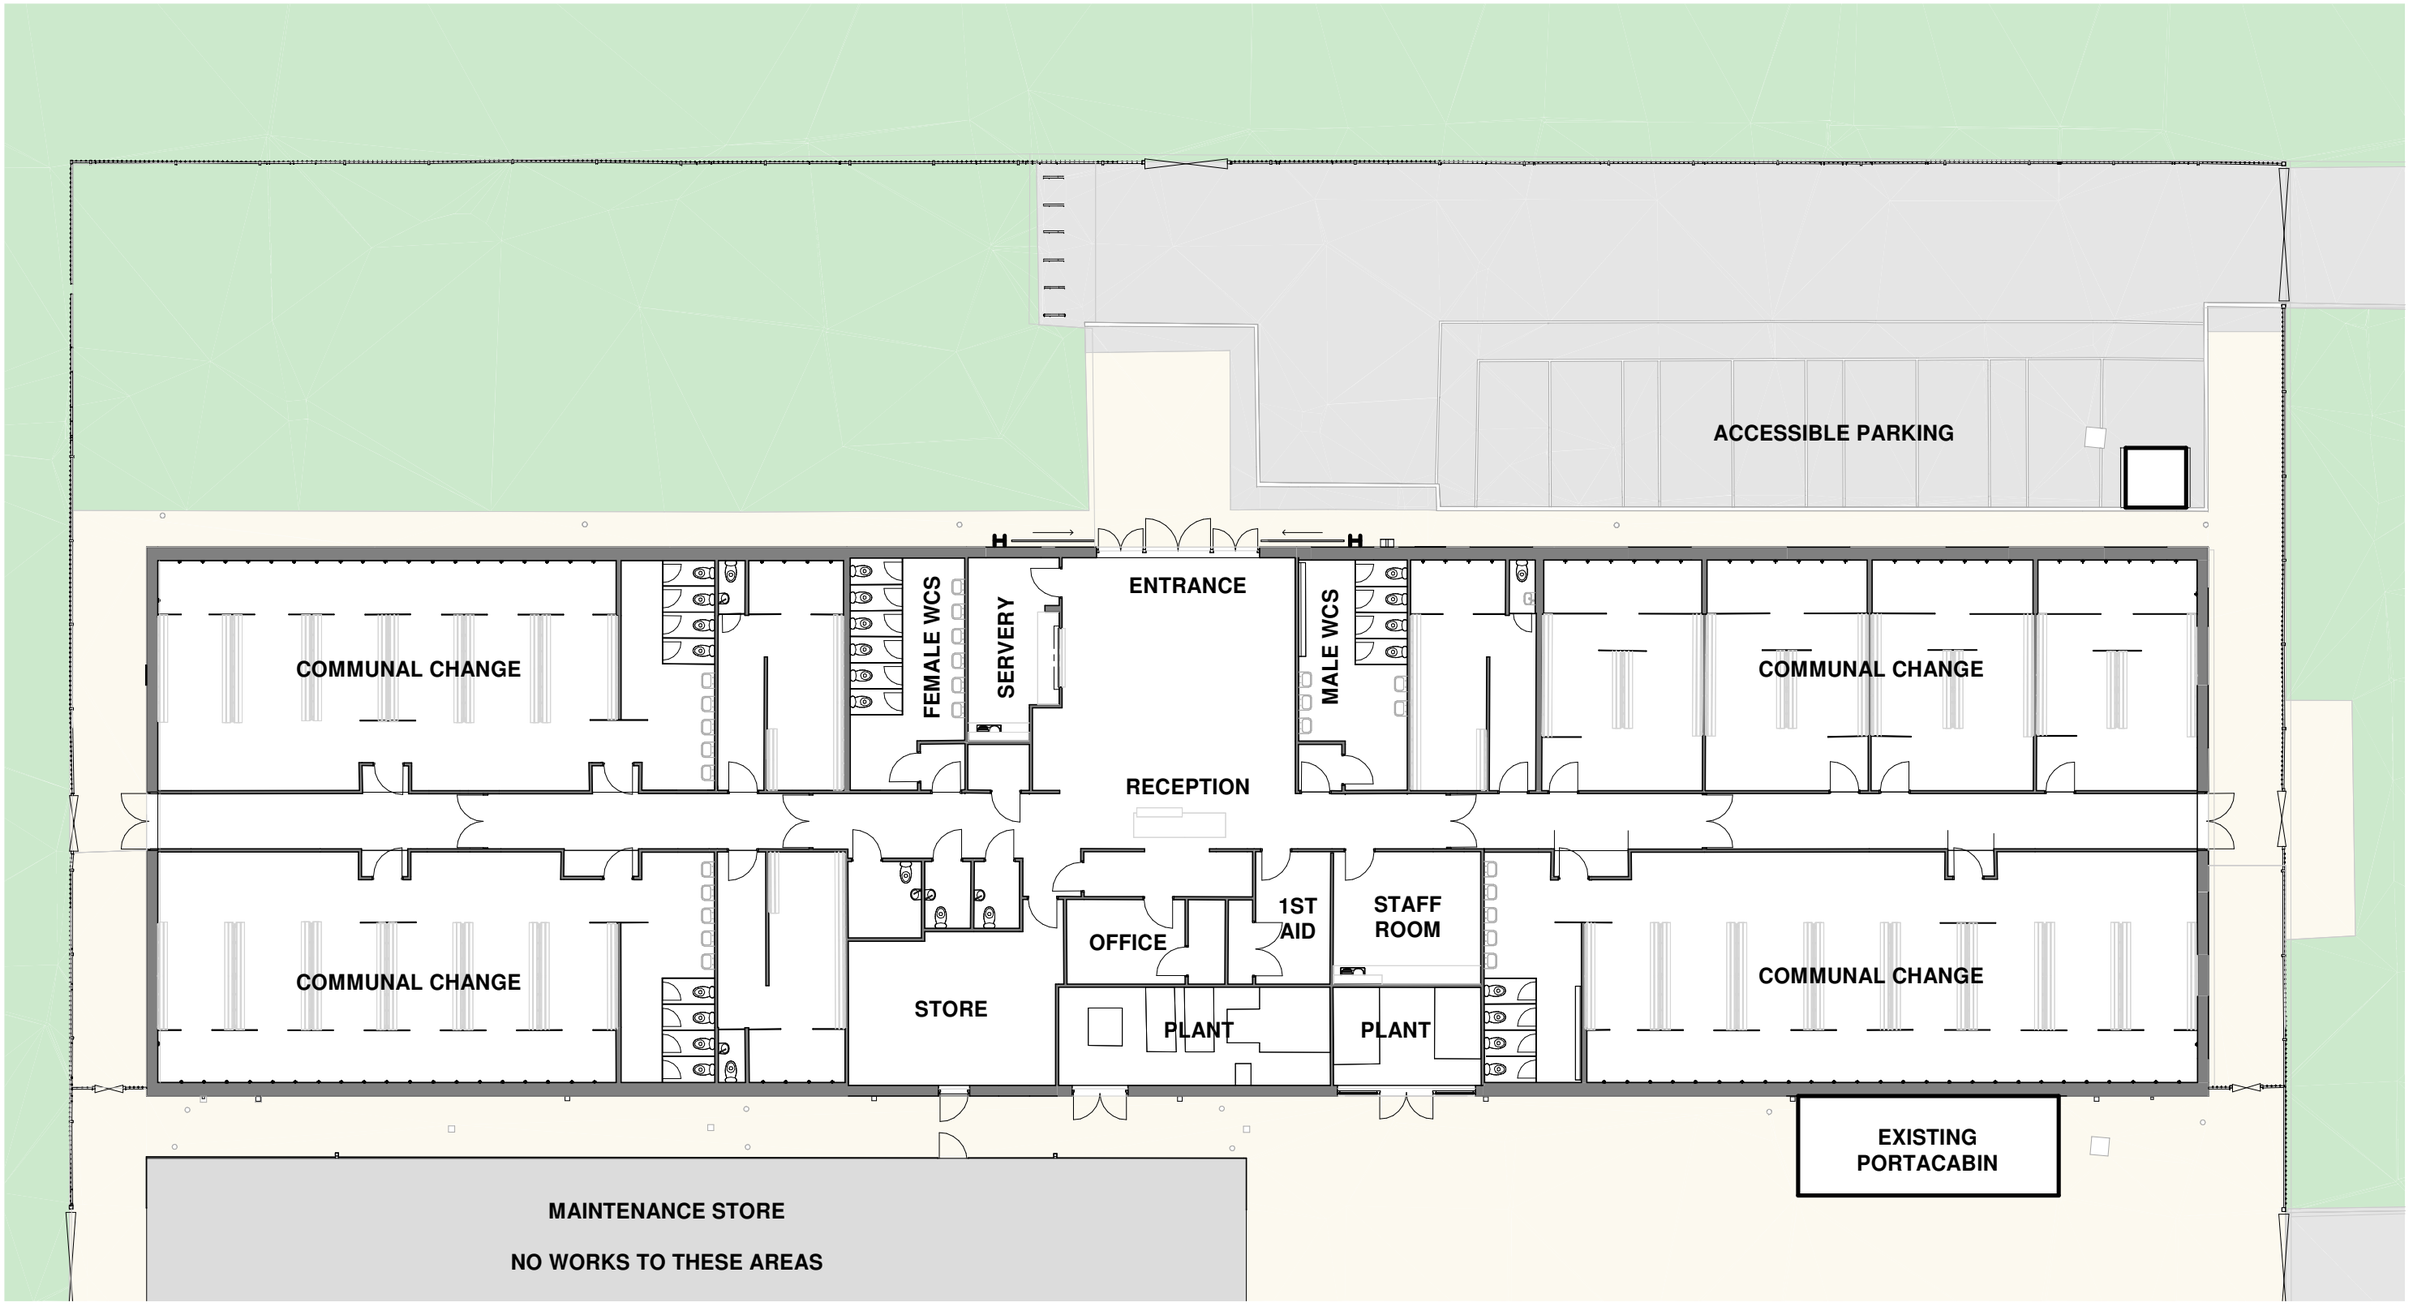


RESPONSIBILITY IS NOT ACCEPTED FOR OTHERS SCALING DIRECTLY FROM THIS DRAWING.
DO NOT SCALE FROM THIS DRAWING, USE WRITTEN DIMENSIONS ONLY.


0 2m 4m 10m

1:200 ORIGINAL SHEET SIZE A3

THIS DRAWING IS PRODUCED FOR USE IN THIS PROJECT ONLY AND MAY NOT BE USED FOR ANY OTHER PURPOSE. THE ORIGINATOR ACCEPT NO LIABILITY FOR THE USE OF THIS DRAWING OTHER THAN THE PURPOSE FOR WHICH IT WAS INTENDED IN CONNECTION WITH THIS PROJECT AS RECORDED IN THE 'PURPOSE FOR ISSUE' AND 'FILE STATUS CODE'.
THIS DRAWING MAY NOT BE REPRODUCED IN ANY FORM WITHOUT PRIOR WRITTEN AGREEMENT.

© CROWN COPYRIGHT AND DATABASE RIGHTS 2019 ORDNANCE SURVEY LICENCE NUMBER 100019340.

KEY PLAN

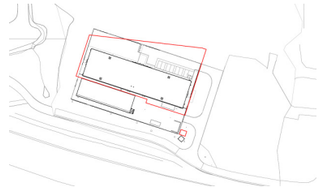

REV	DESCRIPTION	DATE	DRN	CHK / APP
P04	RIBA 3 Planning Submission	17/11/2025	NN	MR
P03	RIBA 3 Coordination	24/10/2025	MR	NN
P02	Amended surrounding	02/10/2025	FC	MR
P01	First Issue	01/10/2025	FC	MR

CLIENT
Manchester City Council

PROJECT
Wythenshawe Sports Ground Hub

TITLE
Existing GA Level 00 Floor Plan

SCALE	DISCIPLINE	PROJECT NUMBER
1 : 200	Architect	118404

DRAWING NUMBER: 118404-NPS-ZZ-00-D-A-0100
REVISION: P04

STATUS	PURPOSE OF ISSUE	DRAWN	APPROVED
S2	Planning	FC	MR
		CHECKED	SECURITY
		NN	

NPS Leeds Ltd
280 Fifers Lane, Norwich, NR6 6EQ. Merrion House, Leeds, LS2 8BB
Tel: 0113 320 1630; **Email**: leeds@nps.co.uk; **web**: norseconsulting.co.uk