
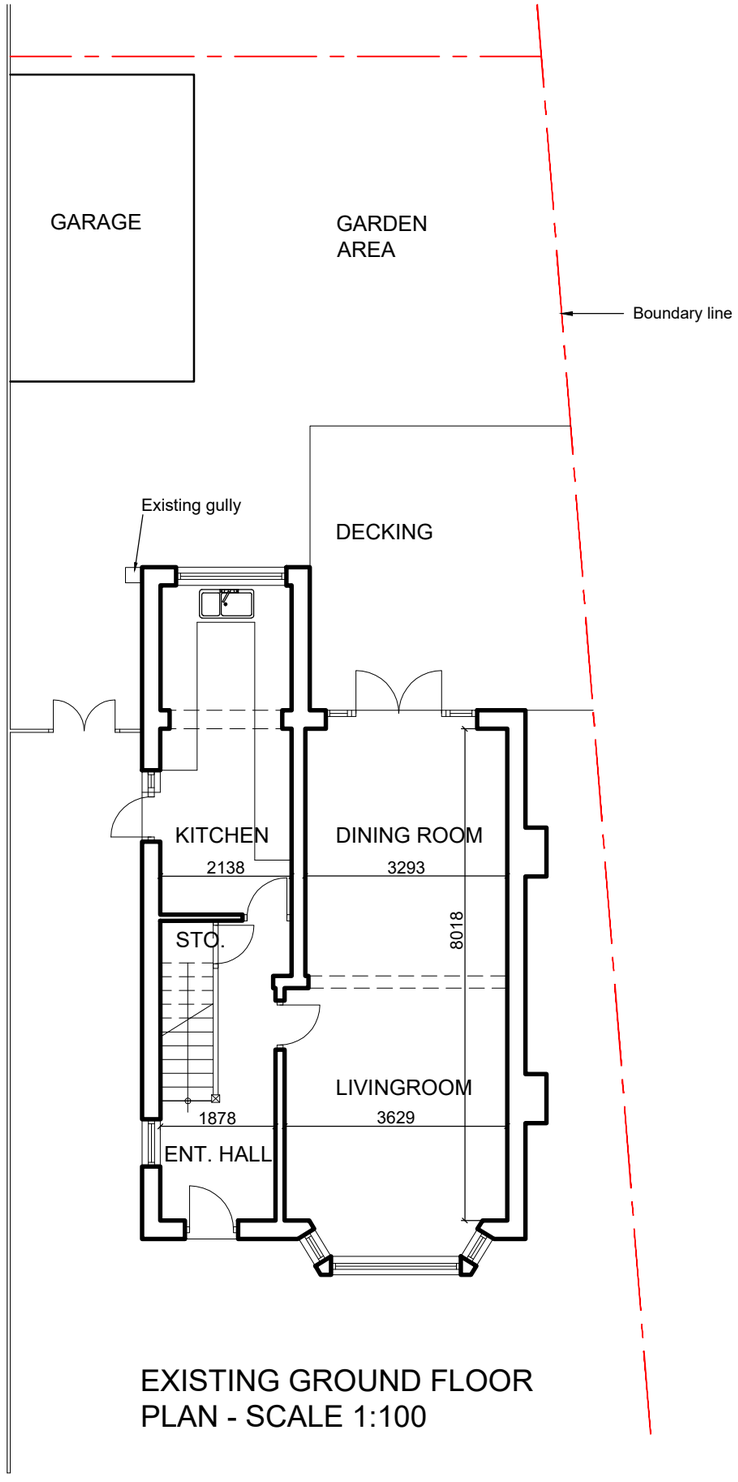


EXISTING GROUND FLOOR
PLAN - SCALE 1:100

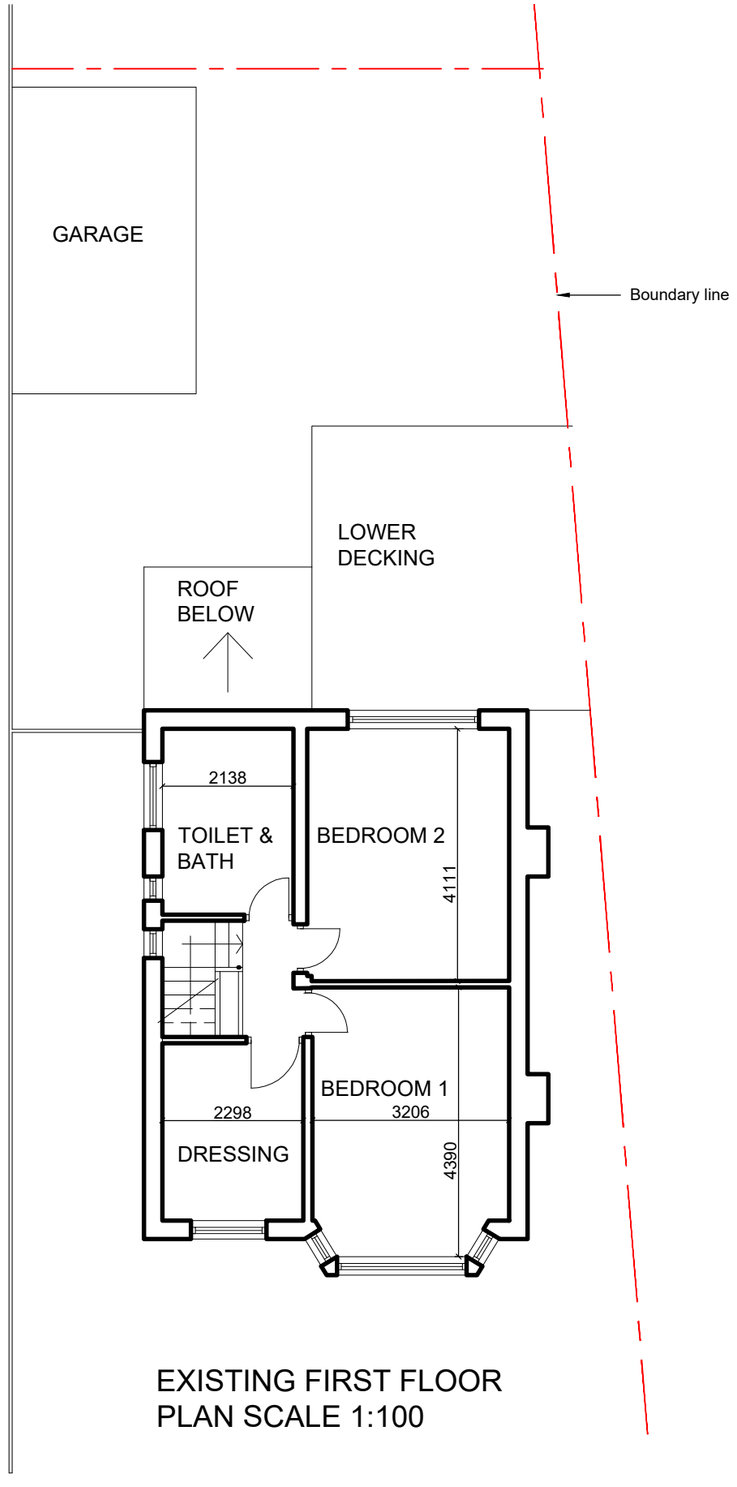

EXISTING FIRST FLOOR
PLAN SCALE 1:100

General Notes

FULL PANNING
APPLICATION

No.	Revision/Issue	Date

rpj associates
288 Greenbrow Road
Manchester M23 2UF
Tel: +447535679773
E: rpjassociates@gmail.com

CLIENT:
Mr. Hugh Ellison
ADDRESS:
67 Broadoak Lane
East Didsbury M20 5QB

Project Name and Address
SIDE & REAR EXTENSION
ADDRESS:
67 Broadoak Lane
Manchester M20 5QB

Drawing: **EXISTING GND & 1ST FLOOR PLANS**

Project	Sheet
EXTENSION: 01/26	A3: 03
Date: 23/02/2026	
Scale: 1:1250	